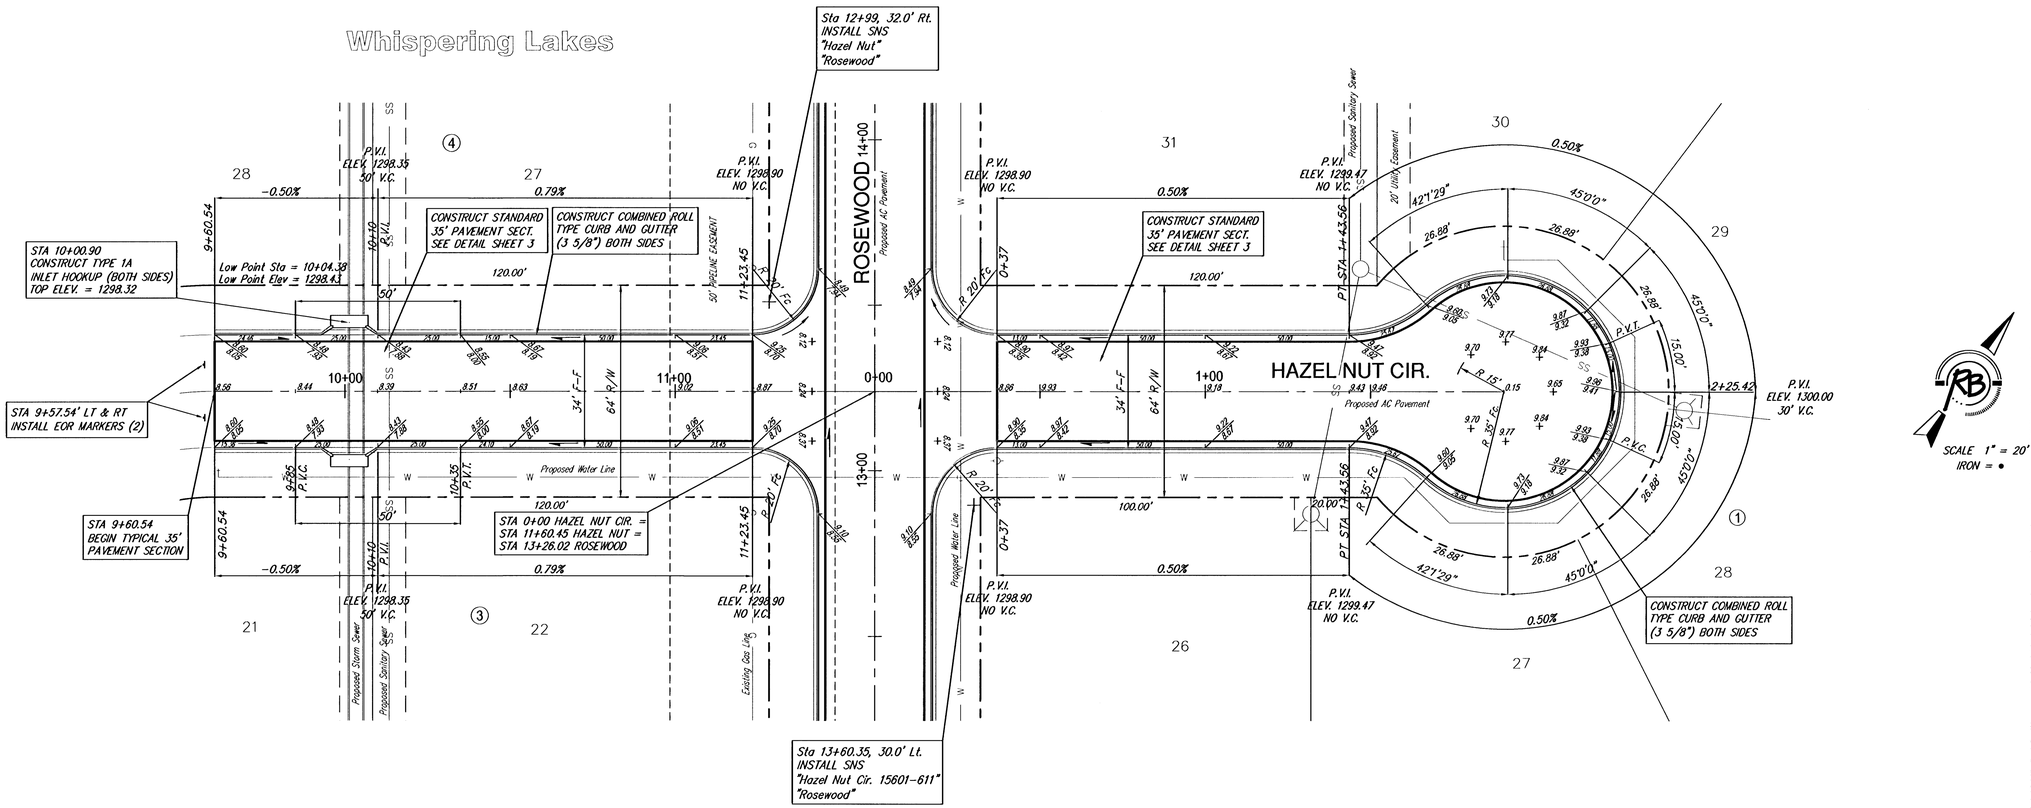


Whispering Lakes Addition

Hazel Nut & Hazel Nut Cir.

WICHITA, KANSAS

Ruggles & Bohm, P.A.
Engineering, Surveying, Land Planning
924 North Main
Wichita, Kansas 67203
www.rbkansas.com
(316) 264-8008
(316) 264-4621 fax
E-mail: info@rbkansas.com

DESIGN	EG
DRAWN	RLS
REVIEW	
UTILITY	
DATE	Jan. 23, 2006
JOB NO.	2T02E
SHEET	10 OF 15
DRAWING FILE	paving {Whispering Lakes}
PROJECT NUMBER	472-84367