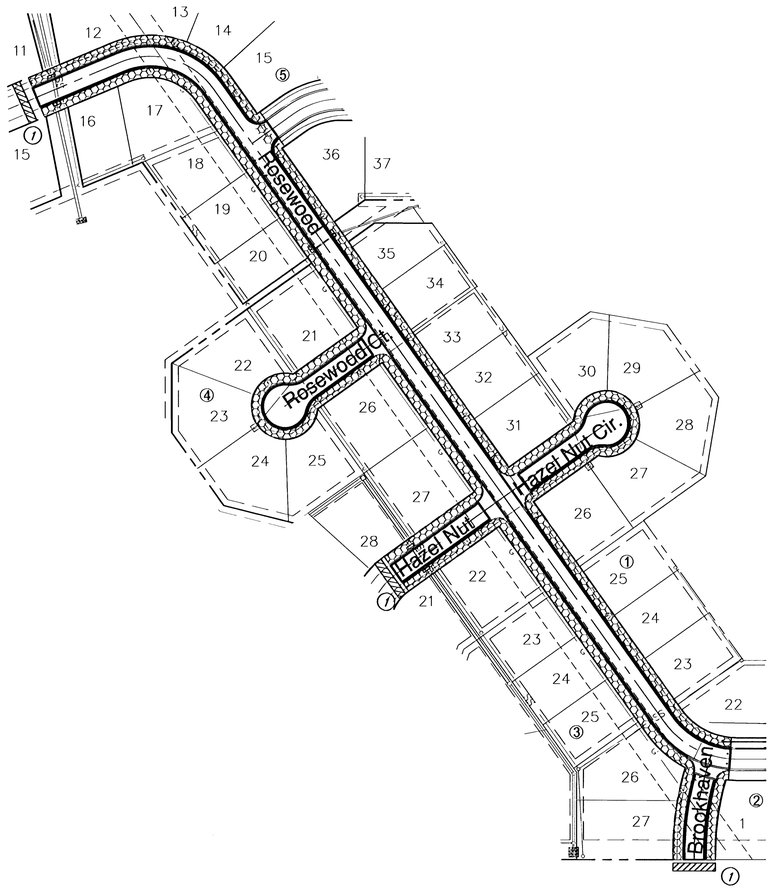


① LINEAR SEDIMENT BARRIER (192 LF)

CURLEX BLANKET (7201 Sq Yds)

SCALE 1" = 100'
IRON = ●

Whispering Lakes Addition
Erosion Control Map
WICHITA, KANSAS

Ruggles & Bohm, P.A.
Engineering, Surveying, Land Planning
924 North Main
Wichita, Kansas 67203
www.rbkansas.com
(316) 264-8008
(316) 264-4621 fax
E-mail: info@rbkansas.com

DESIGN EG
DRAWN RLS
REVIEW
UTILITY
DATE Jan. 23, 2006
RB JOB 2702E
SHEET 14 OF 15

DRAWING FILE paving {Whispering Lakes}
PROJECT NUMBER 472-84367