


12+88.42 END CONSTRUCTION / R.O.W.

14.50'


EXC = 0.0
LF = 18.6
CF = 0.0
MF = 0.0

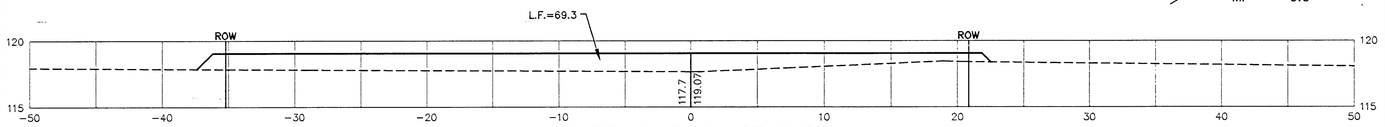

12+73.92 BACK OF CURB

23.92'

EXC = 1.87
LF = 44.2
CF = 0.0
MF = 0.0

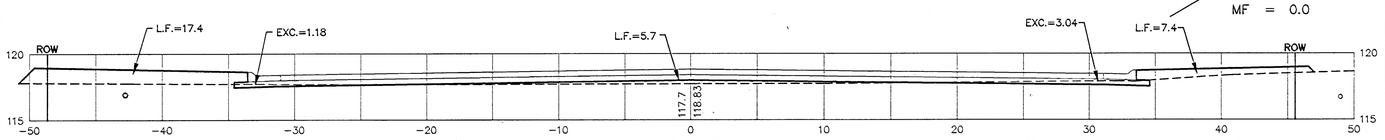

12+50

SHEET TOTAL

EXCAVATION = 1.87
LOOSE FILL = 62.8
COMPACTED FILL = 0.0
MANIPULATED FILL= 0.0

NEVADA CIRCLE

STREET TOTALS

EXCAVATION = 345.09
LOOSE FILL = 188.5
COMPACTED FILL = 0.0
MANIPULATED FILL= 0.0

NEVADA CIRCLE

28-08-05-01

CED PROJ. NO.: 20051279
CERTIFIED ENGINEERING DESIGN, P.A.
CED
810 WEST DOUGLAS, SUITE C
WICHITA, KANSAS 67203
PH: (316) 262-8808
FAX: (316) 262-1669

SHEET 17
TOTAL 17