
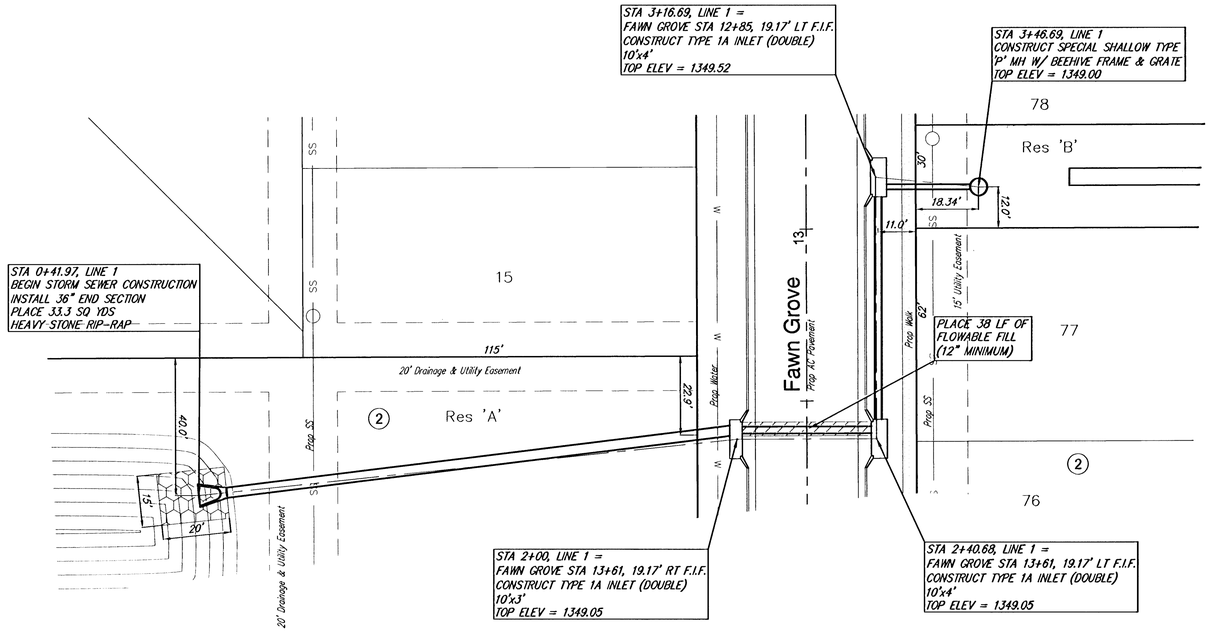


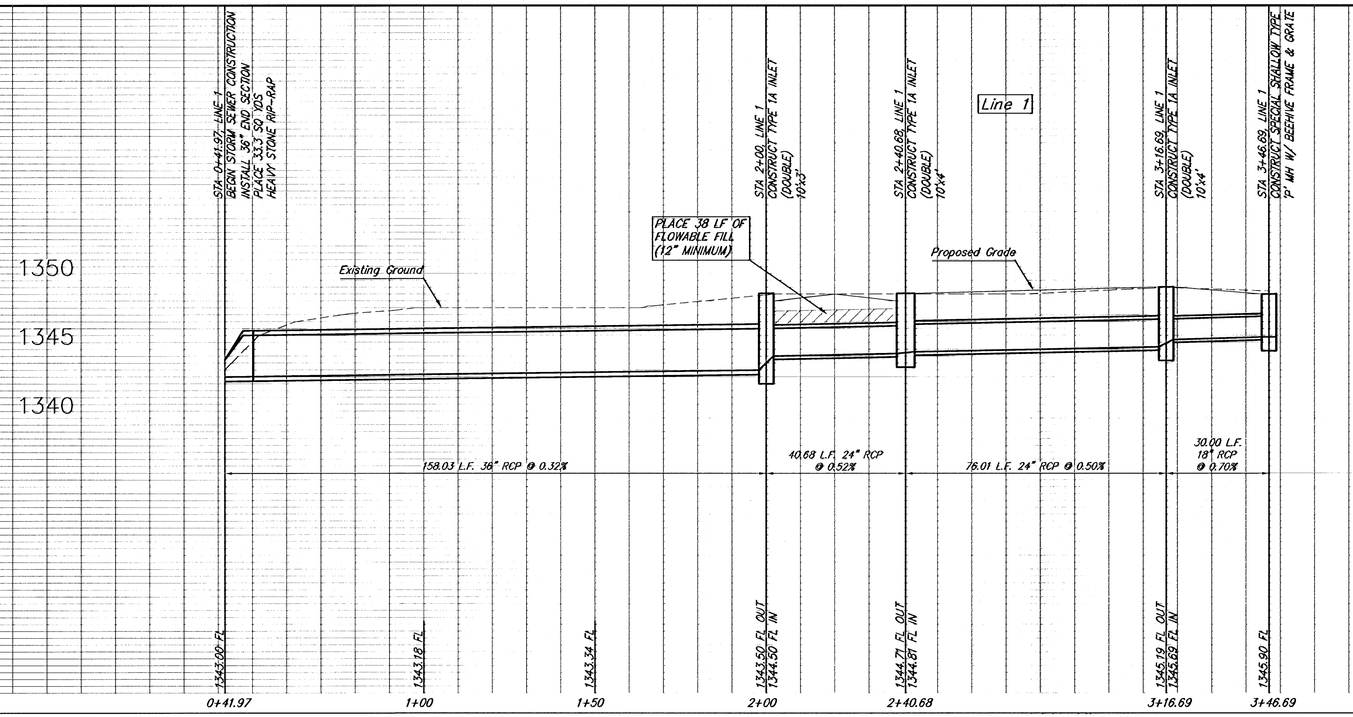

FAWN GROVE ADDITION
Storm Water Sewer
WICHITA, KANSAS

PROJECT NUMBER 472-84468
DRAWING FILE SWS |SWS Line 13
DESIGN EJG
DRAWN EJG
CHECK UTILITY
DATE Apr 27, 2008
REVISED
REVIEW

Ruggles & Bohm, P.A.
Engineering, Surveying, Land Planning
924 North Main
Wichita, Kansas 67203
www.rbkansas.com
(316) 264-8008
(316) 264-4621 fax
E-mail: info@rbkansas.com

RB JOB 2868E
SHEET 12 OF 24