


ENTRANCE DETAILS

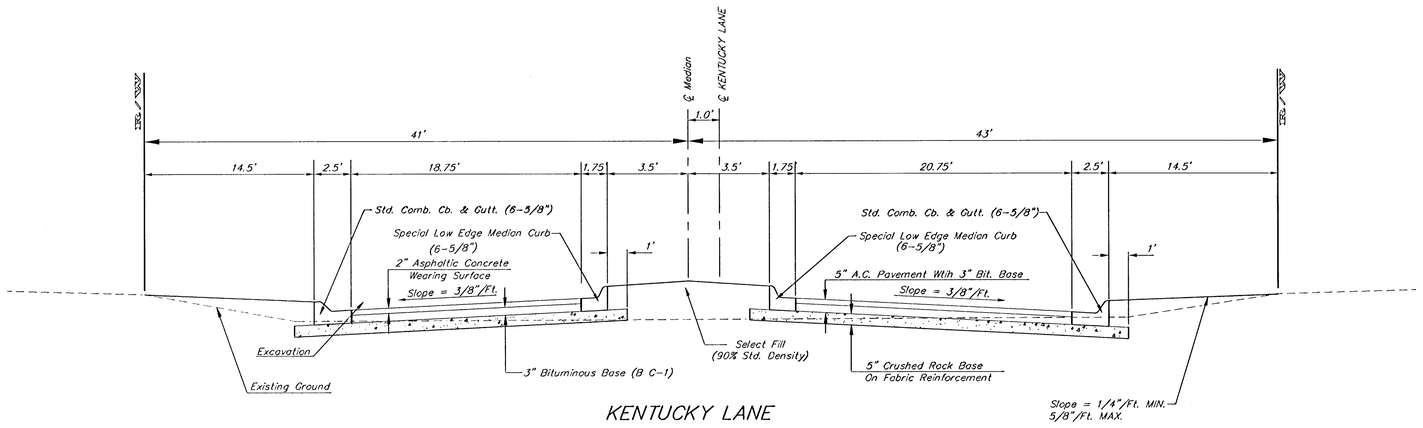

KENTUCKY LANE

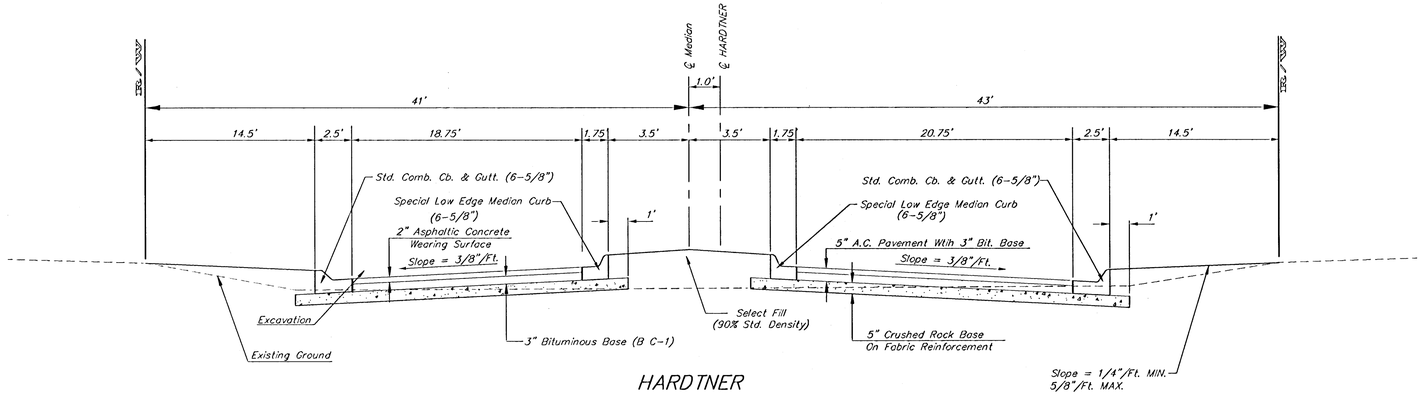

HARDTNER

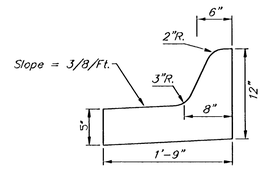

Median Curb Detail
(Low Edge)
Not to Scale

Note: To be paid as Median Curb & Gutter (6 5/8")

Baughman

Highland Springs 3rd Addition - Phase III

Entrance Details

Baughman Company, P.A. 315 Ellis St. Wichita, KS 67211 P 316.267.7271 F 316.262.0149
ENGINEERING | SURVEYING | PLANNING | LANDSCAPE ARCHITECTURE

PROJECT NUMBER	DESIGN	DRAWN
472-83780	STAFF	STAFF
REVISIONS:	APPROVED	DATE 5/21/06
	SCALE NONE	
	SHEET 6 OF 31	

Highland Springs 3rd\Phase 3\entdetail.dwg