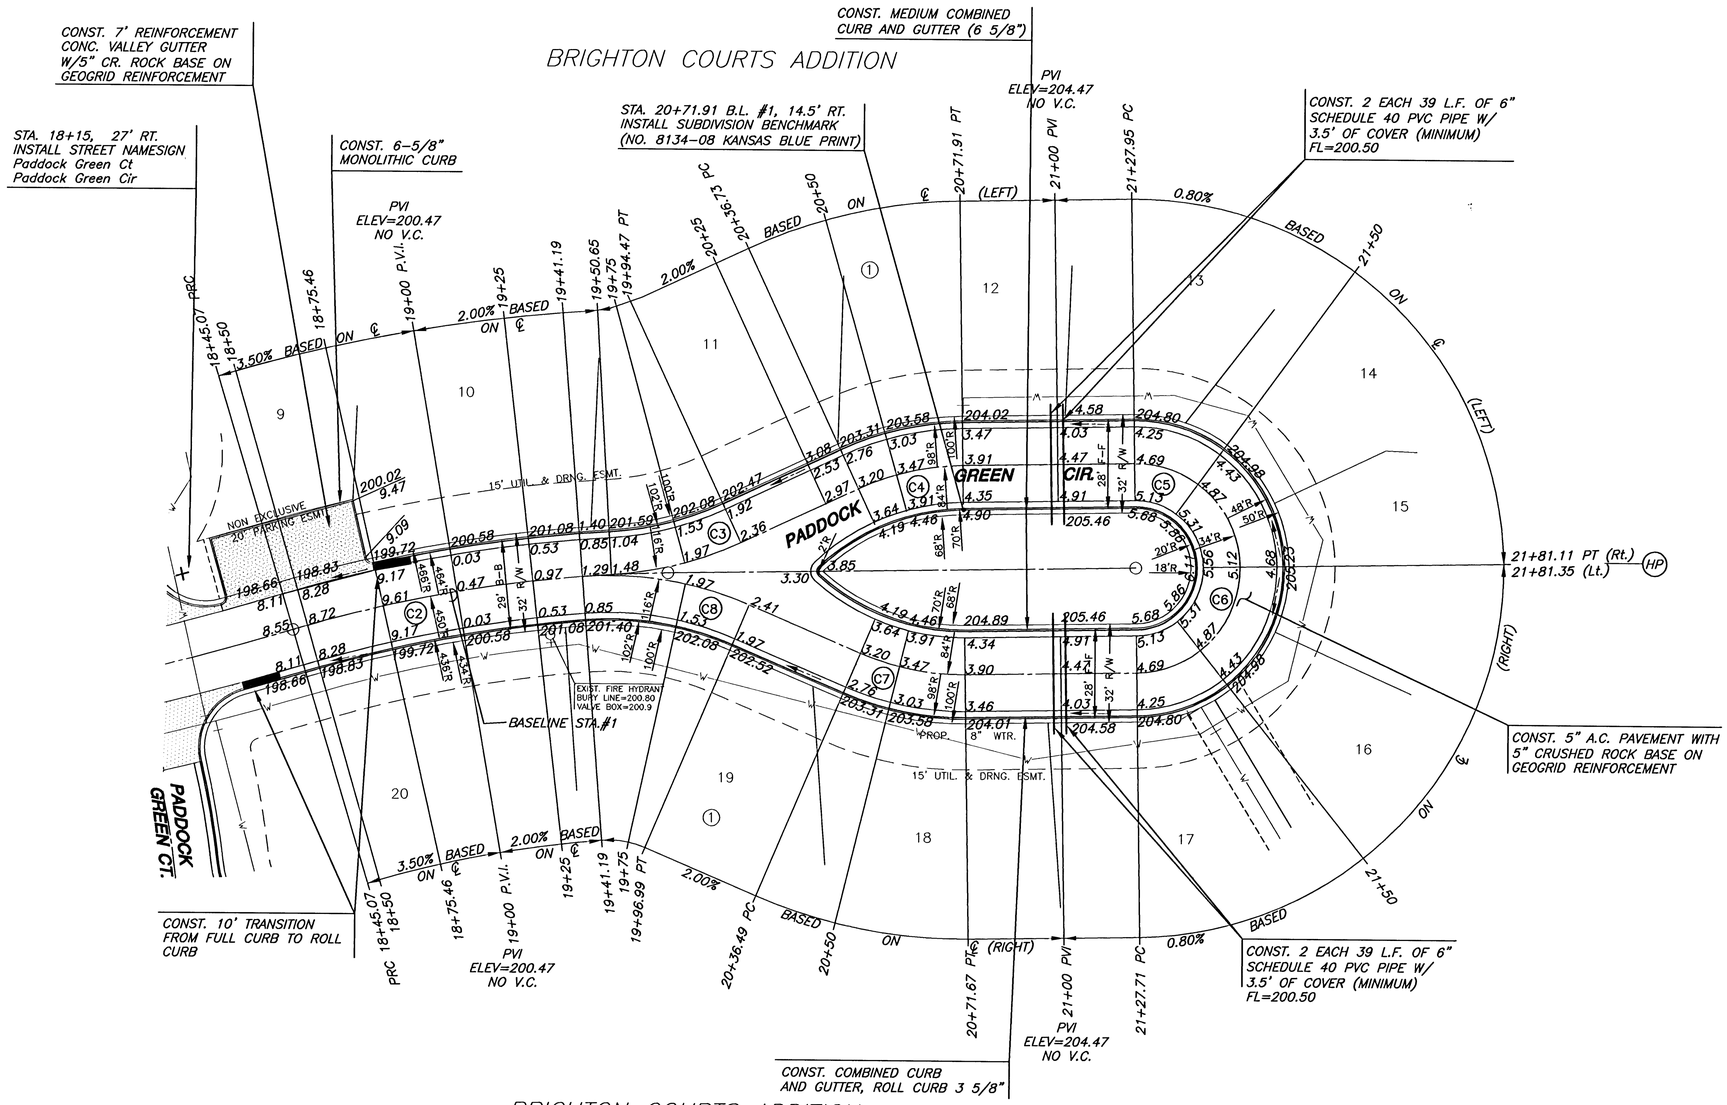


BRIGHTON COURTS ADDITION

SUBDIVISION BENCH MARKS				
NO.	STREET AND STATION	FROM CL	DESCRIPTION	ELEVATIONS
1	PADDOCK GREEN CIR., 20+71.91	14.5' RT.	TC AT P.T. WEST LOOP, EAST SIDE OF, PADDOCK GREEN CIR.	

NOTE: CONTRACTOR SHALL INSTALL SUBDIVISION BENCH MARKS ("FLAT SURVEY MARKERS NO. 8134-08 3" TOP DIAMETER" PROVIDED BY KANSAS BLUE PRINT CO., INC.) COSTS TO BE CONSIDERED SUBSIDIARY TO CONSTRUCTION OF COMBINED CURB AND GUTTER.

LEGEND

+ STREET SIGN & SIGN LOCATION (SEE SIGN ASSEMBLY TABLE FOR TYPE & STATION OF SIGN)

NOTE: TOP OF CURB ELEVATIONS SHOWN ARE FOR FULL CURB. CONSTRUCT CURB AND GUTTER AS NOTED.

PLOTTED: Wednesday, July 19, 2006 @ 09:30AM

H:\CIVIL\02280\DWG\pav\PH2\02280E2.dwg 07/11/2006 11:29:49 AM CST

MKEC ENGINEERING CONSULTANTS, INC.
411 N. WEBB ROAD
WICHITA, KS. 67206
316 - 684 - 9600

PAVING PLANS - PHASE II
BRIGHTON COURTS ADDITION
WICHITA, KANSAS

PADDOCK GREEN CIR.
SHEET TITLE
472-83817
PROJECT NUMBER

SRS
DESIGN BY
DCJ
DRAWN BY
DFL
CHECKED BY

ISSUED
JULY 2006
REVISED

SHEET NO.
8 of 24

H:\CIVIL\02280\DWG\PAV\PH2\02280E2.DWG