BRIGHTON COURTS ADDITION

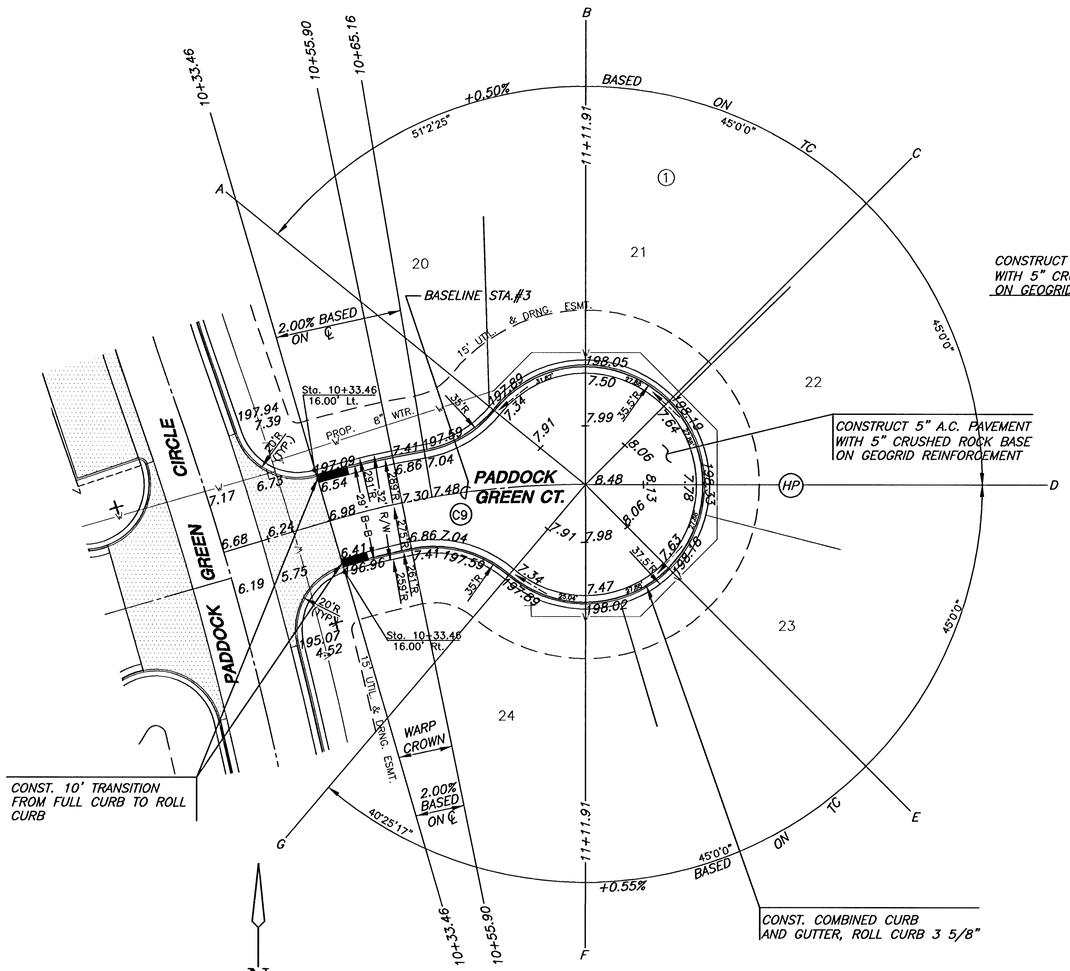

BRIGHTON COURTS ADDITION

BRIGHTON COURTS ADDITION

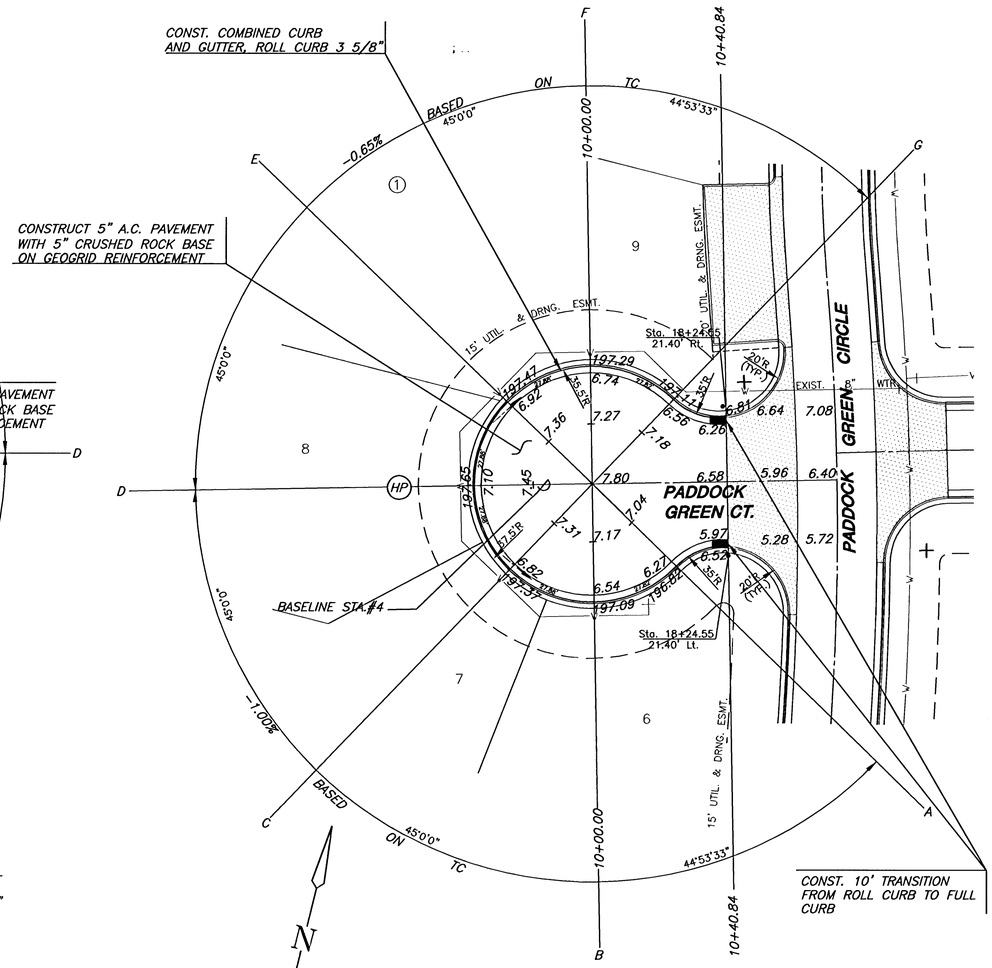

BRIGHTON COURTS ADDITION

NOTE:
TOP OF CURB ELEVATIONS SHOWN ARE FOR FULL CURB. CONSTRUCT CURB AND GUTTER AS NOTED.

MKEC ENGINEERING CONSULTANTS, INC.
411 N. WEBB ROAD
WICHITA, KS. 67206
316-684-9600

PAVING PLANS - PHASE II

BRIGHTON COURTS ADDITION

WICHITA, KANSAS

PADDOCK GREEN CT./ PADDOCK GREEN CT.
SHEET TITLE

472-83817
PROJECT NUMBER

SRS
DESIGN BY

DCJ
DRAWN BY

DFL
CHECKED BY

ISSUED
JULY 2006

REVISED

PLOTTED: Wednesday, July 19, 2006 @ 09:01AM
H:\CIVIL\02280\DWG\pav\PH2\02280E3.dwg 7/13/2006 3:21:49 PM CST
H:\CIVIL\02280\DWG\pav\PH2\02280E3