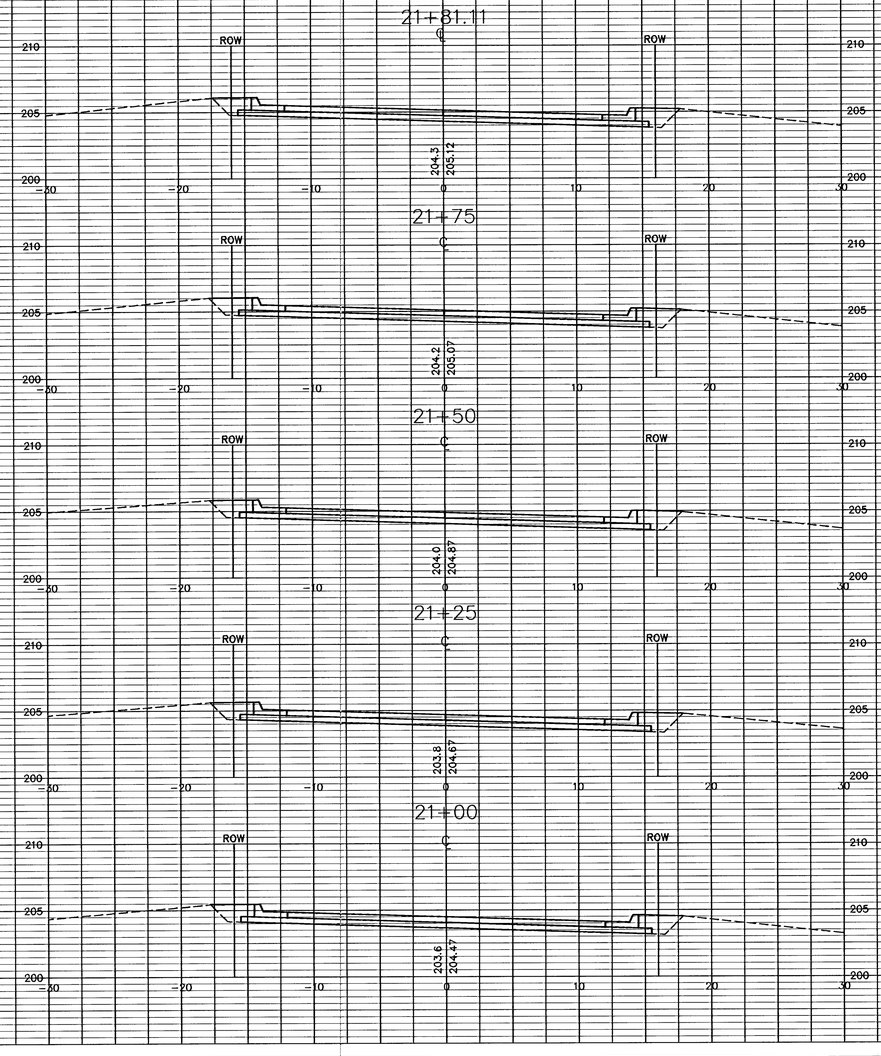


MKEC ENGINEERING CONSULTANTS, INC.
411 N. WEBB ROAD
WICHITA, KS. 67206
316 - 684 - 9600

PAVING PLANS - PHASE II

BRIGHTON COURTS ADDITION

WICHITA, KANSAS

CROSS SECTIONS
SHEET TITLE

472-83817
PROJECT NUMBER

SRS
DESIGN BY

KWS
DRAWN BY

GJA
CHECKED BY

ISSUED
JULY 2006

REVISED

SHEET NO.
18 of 24

PLOTTED: Tuesday, July 18, 2006 @ 01:33PM

H:\CIVIL\02280\DWG\plan\PH2\XSEC\02280XS