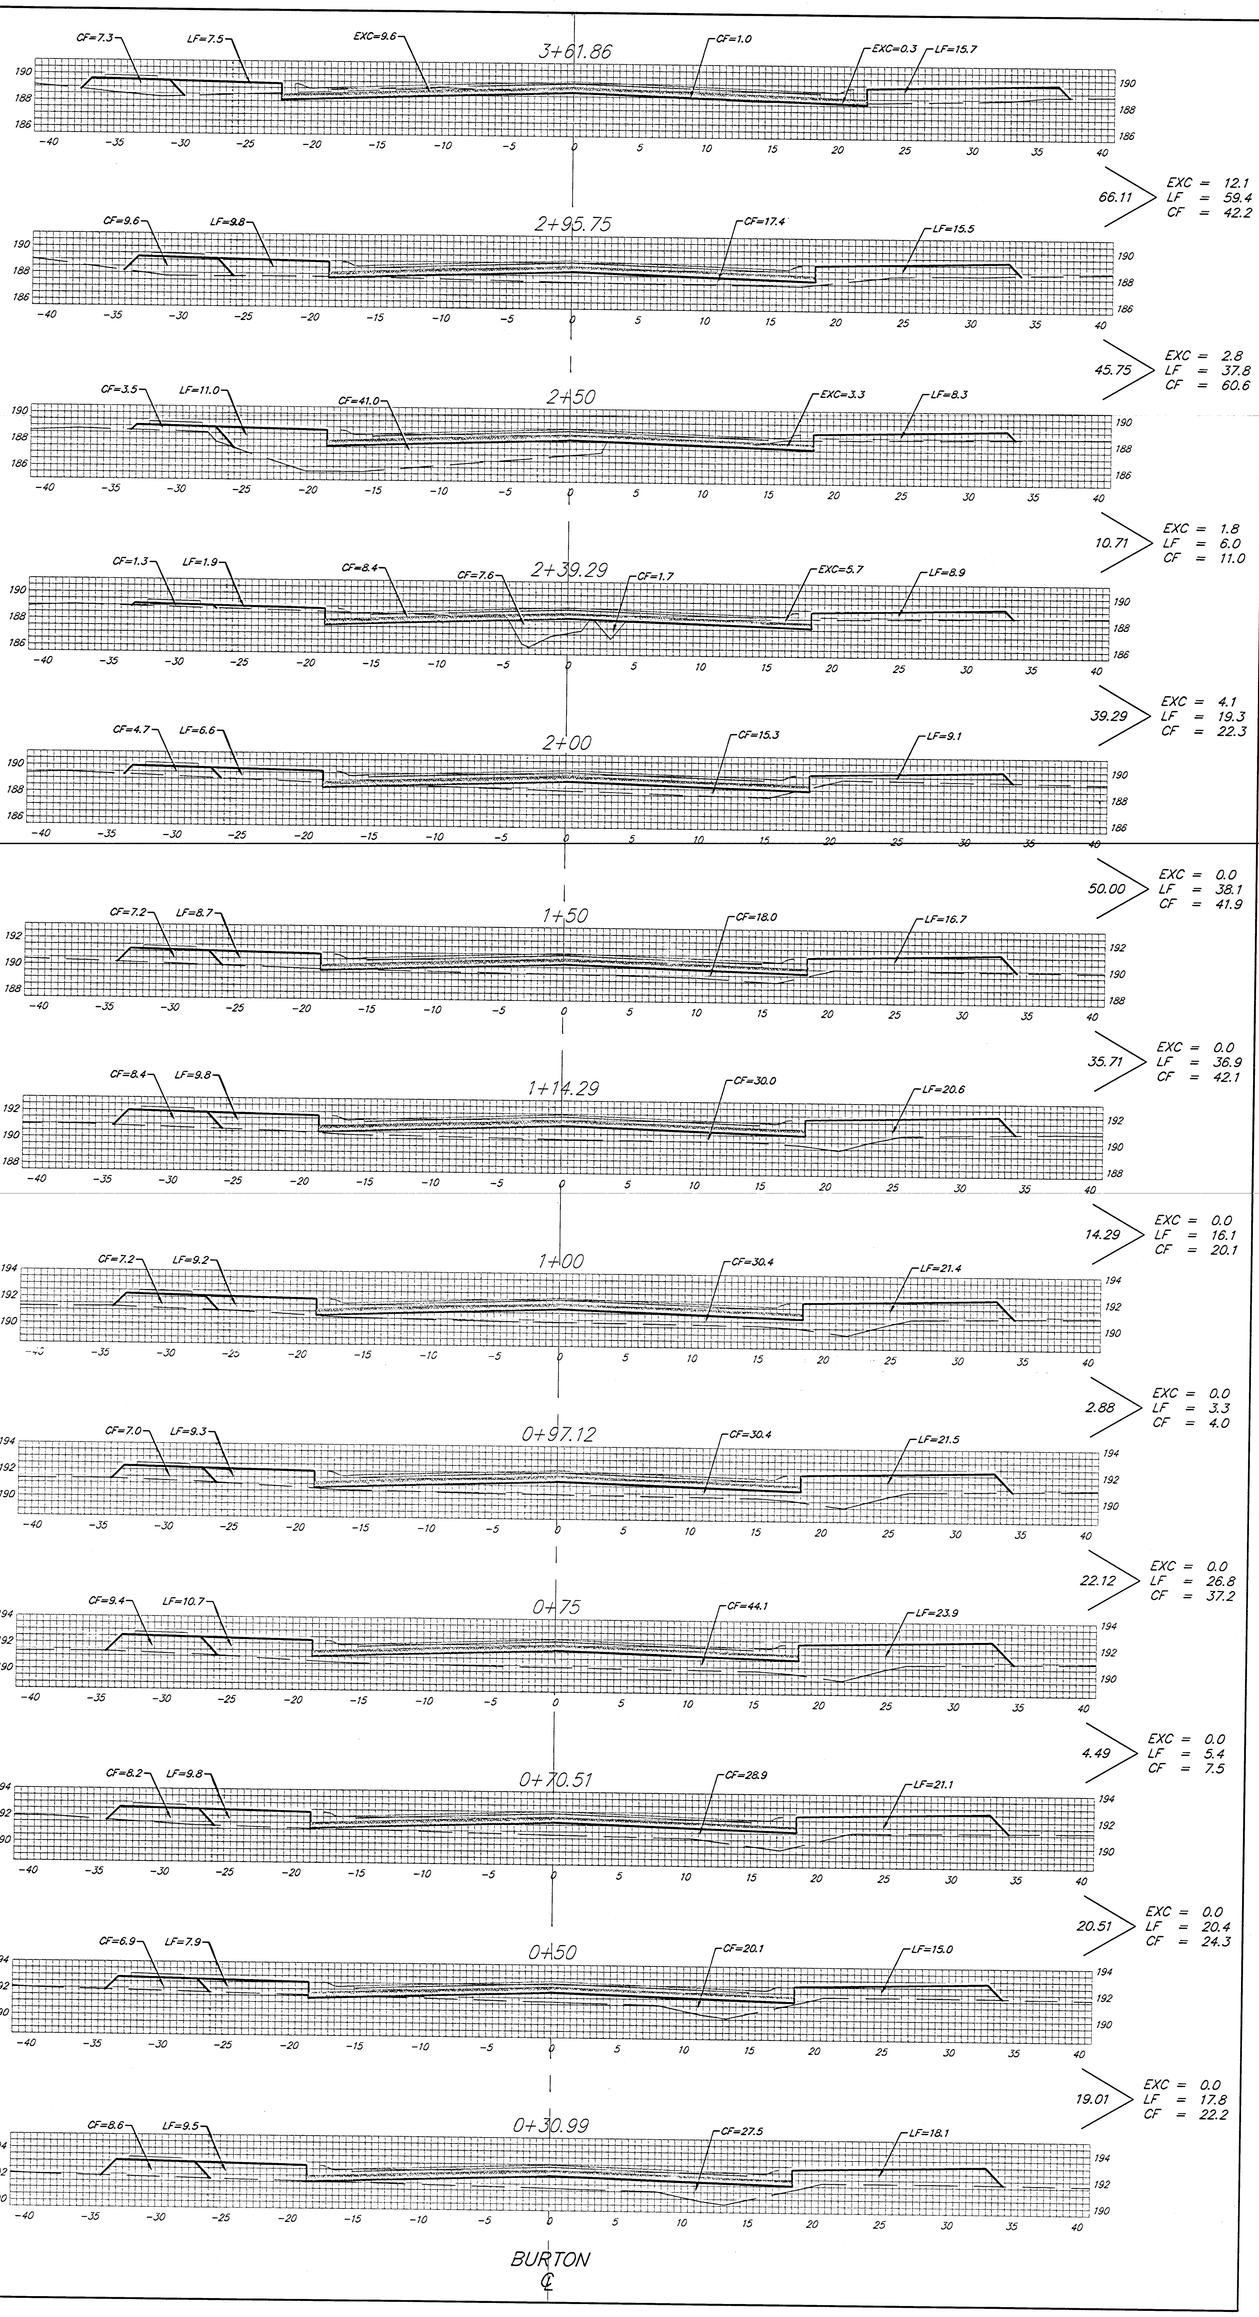


Sheet Totals:

Excavation	=	20.8 C.Y.
Loose Fill	=	282.3 C.Y.
Compacted Fill	=	335.4 C.Y.

Baughman

Baughman Company, P.A. 315 Ellis St. Wichita KS 67211 P 316.262.2721 F 316.262.2149
ENGINEERING | SURVEYING | PLANNING | LANDSCAPE ARCHITECTURE
PROJECT MANAGER
917.840.0060

Eng\Details\XSect1009.dwg

SHEET **27** OF **37**

060LE567