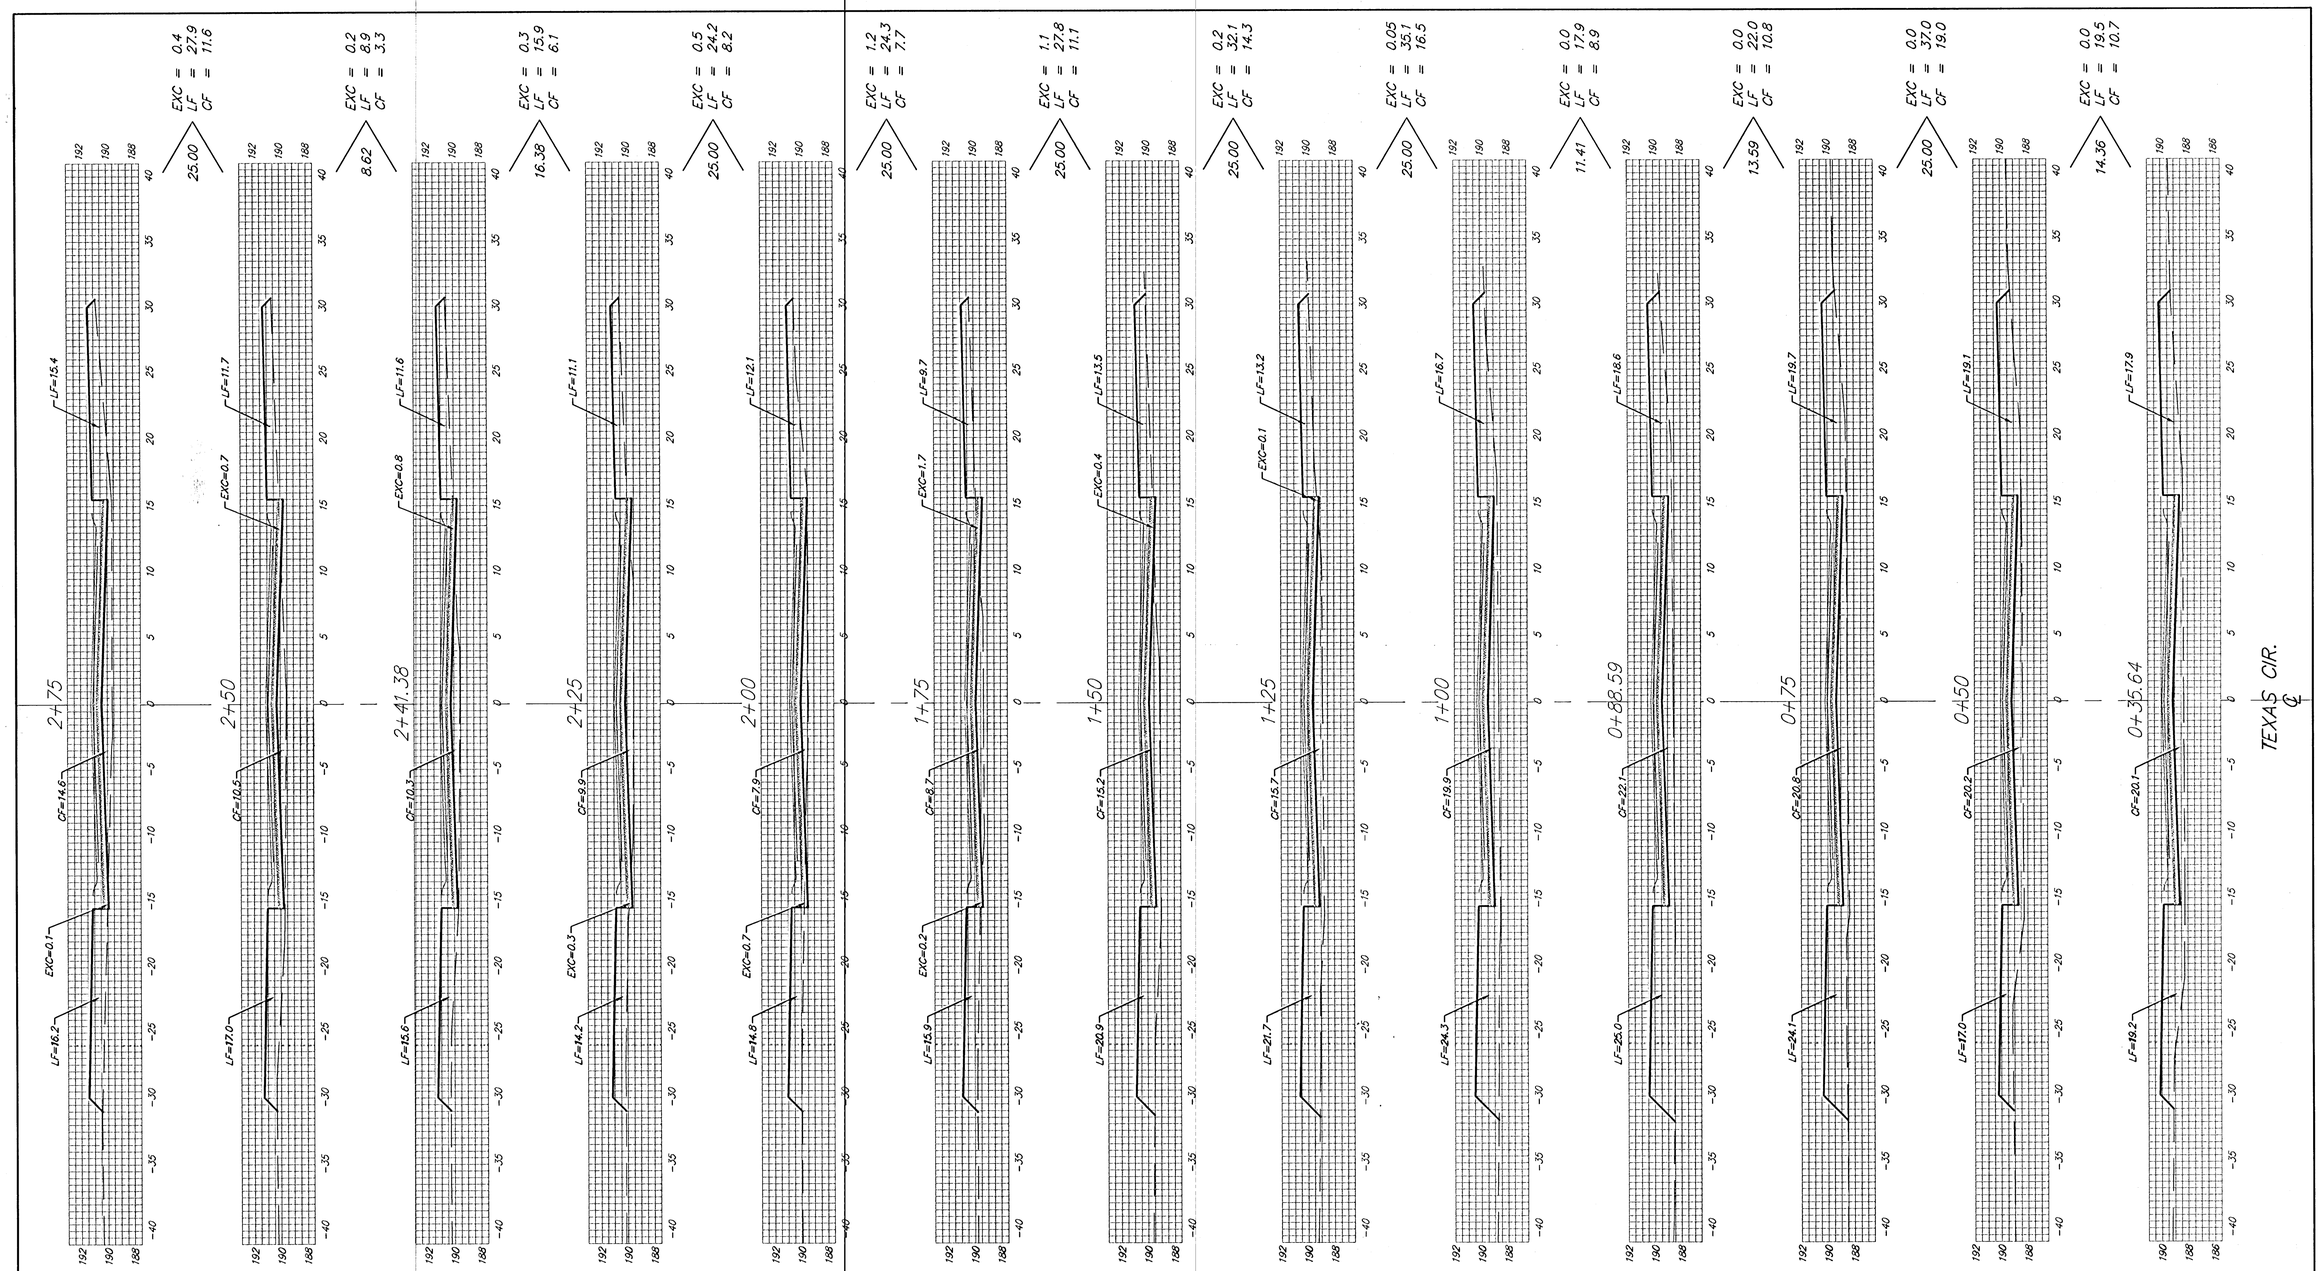

Sheet Totals:

Excavation	=	3.95	C.Y.
Loose Fill	=	292.6	C.Y.
Compacted Fill	=	128.2	C.Y.

Baughman

Baughman Company, P.A. 315 Ella St. Wichita, KS 67211 P 316-262-7271 F 316-262-0149
ENGINEERING | SURVEYING | PLANNING | LANDSCAPE ARCHITECTURE

PROJECT NUMBER 472-84060

SHEET 32 OF 37

Eng\Details\XSgrid2004.dwg

06-01-E467