

HAWTHORNE THIRD ADDITION
STORM WATER SEWER PLANS
RCB PLAN AND PROFILE

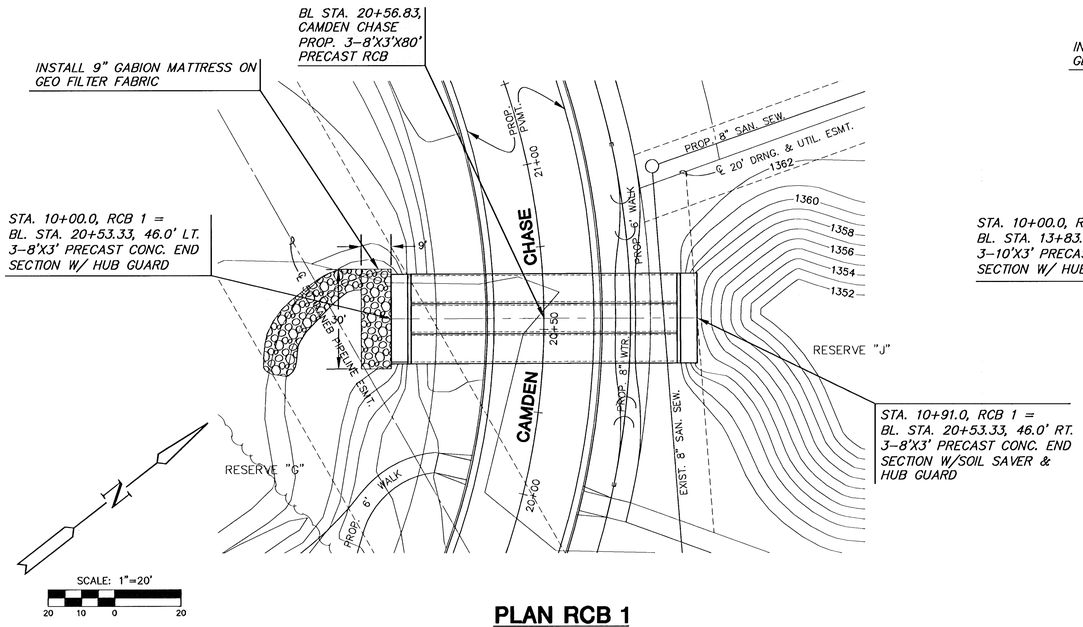

PLAN RCB 1

SCALE: 1"=20'

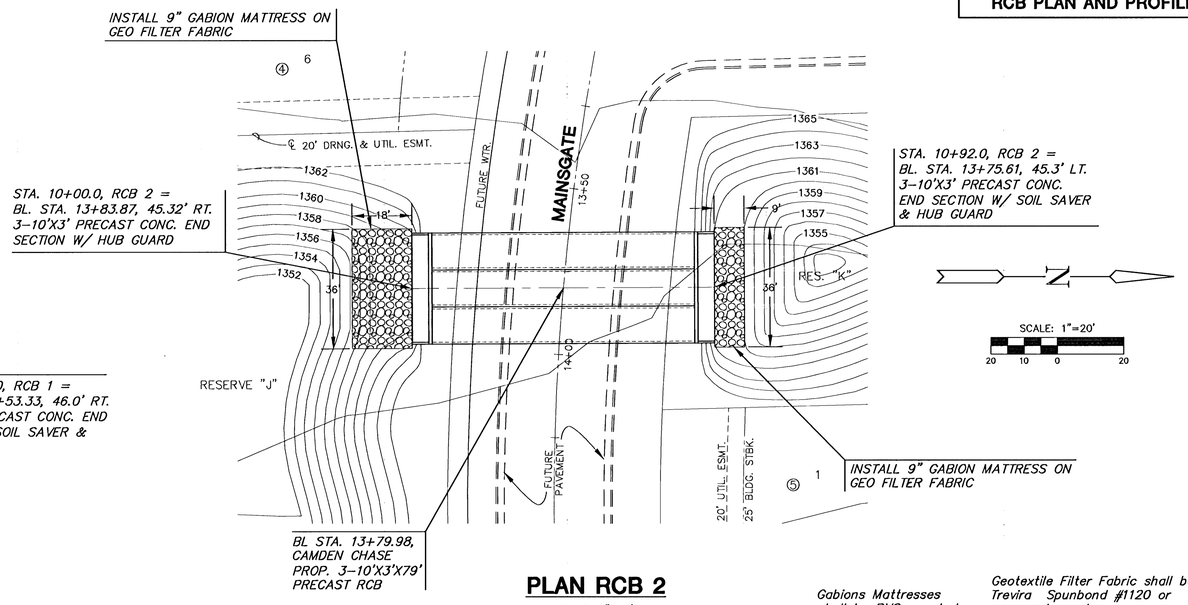

PLAN RCB 2


SCALE: 1"=20'

Gabions Mattresses shall be PVC coated.

Geotextile Filter Fabric shall be Trevira Spunbond #1120 or approved equal.


PROFILE RCB 1

SCALE: HORIZ. 1"=20'
SCALE: VERT. 1"=5'

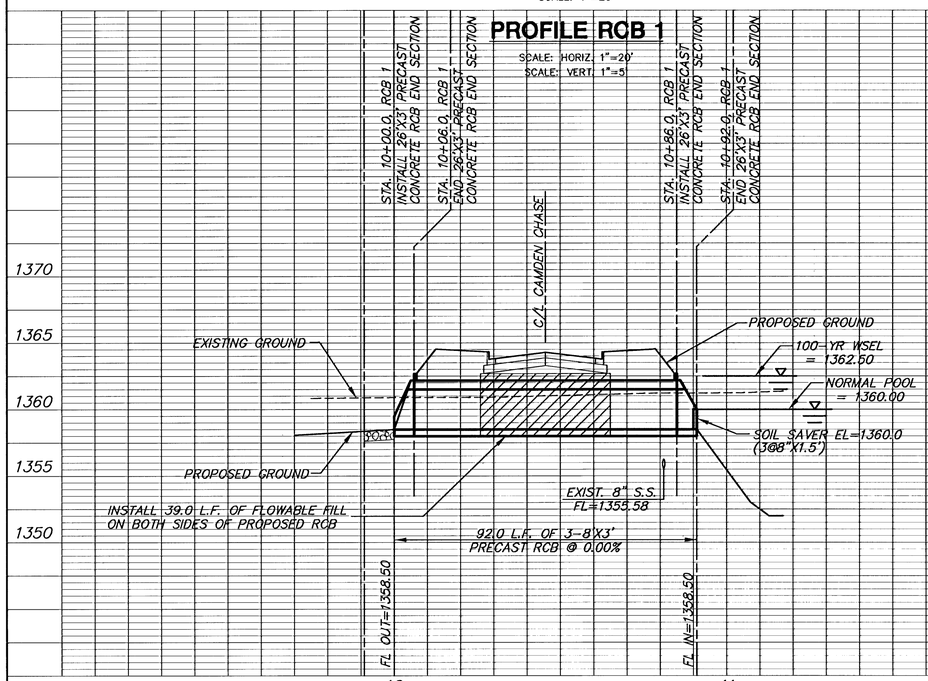

PROFILE RCB 2

SCALE: HORIZ. 1"=20'
SCALE: VERT. 1"=5'

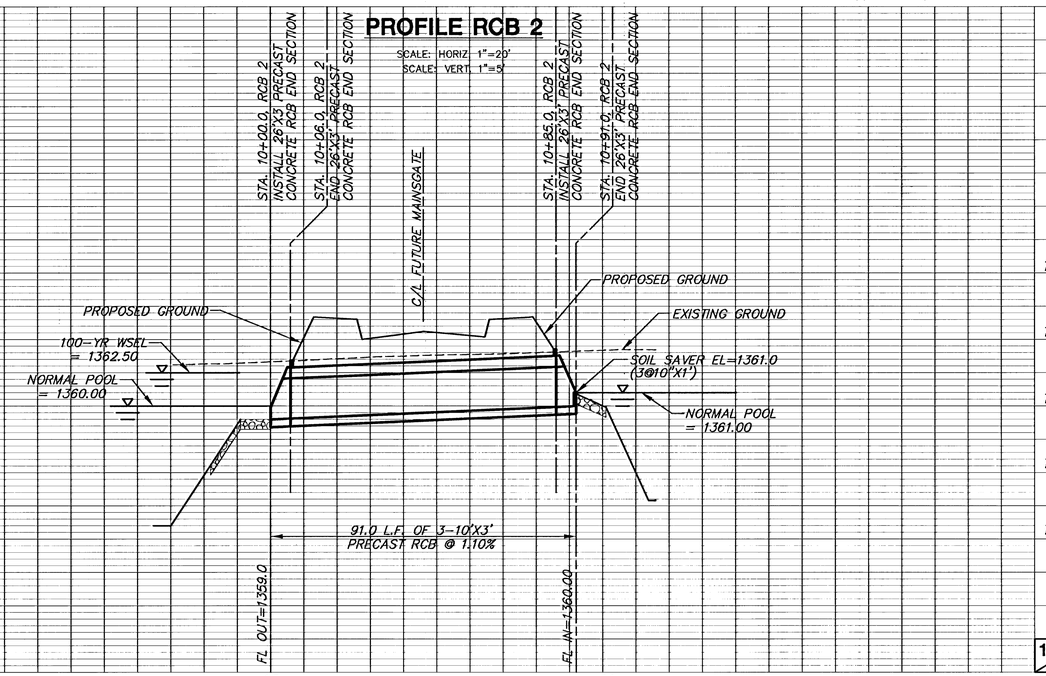

H:\CIVIL\02167\DWG\SWS\WLL-CAMDEN\02167RB1.DWG