
HAWTHORNE 3RD ADDITION
WILLIAMSGATE/CAMDEN CAHSE
CROSS SECTIONS

22-50

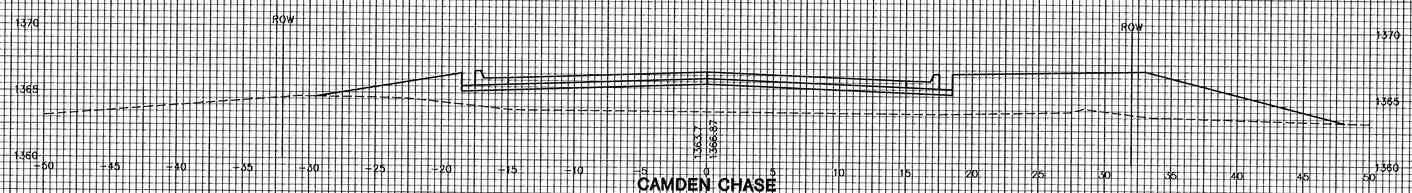

CAMDEN CHASE