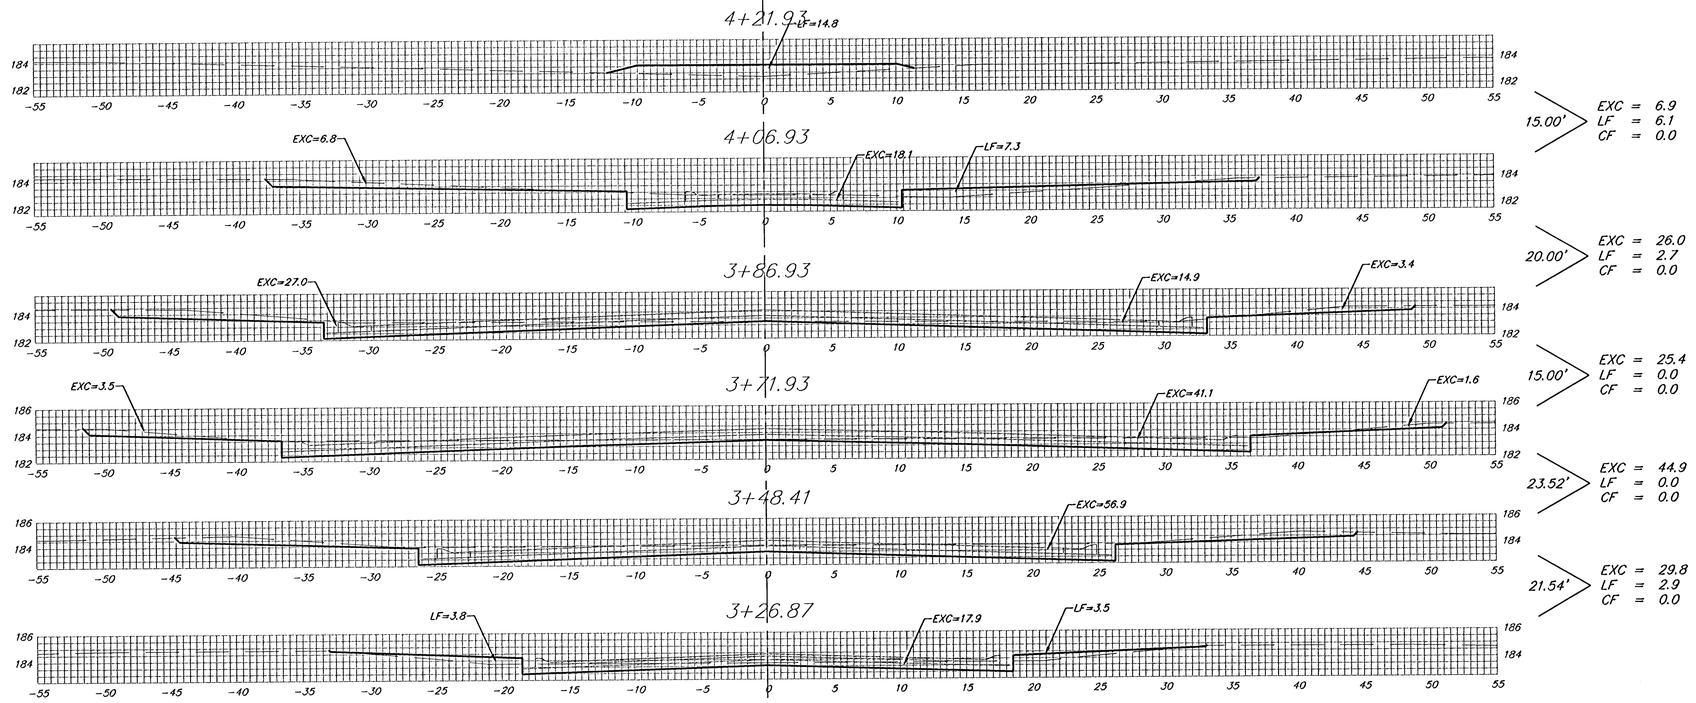


Sheet Totals:

Excavation	=	133.0 C.Y.
Loose Fill	=	11.7 C.Y.
Compacted Fill	=	0.0 C.Y.

Baughman

Baughman Company, P.A. 315 Ella St. Wichita, KS 67211 P 316-262-7271 F 316-262-0149
ENGINEERING | SURVEYING | PLANNING | LANDSCAPE ARCHITECTURE

PROJECT NUMBER 472-83723

SHEET 35 OF 39

ShadowWoods\Plt3\XS4

0505-E242