


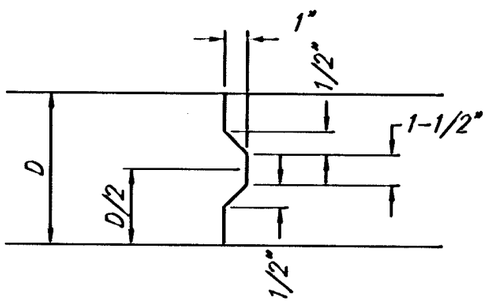


KEYWAY DETAIL

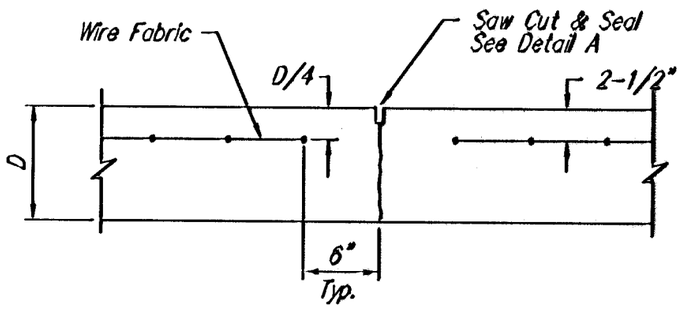


CONTRACTION JOINT DETAIL (C.J.)

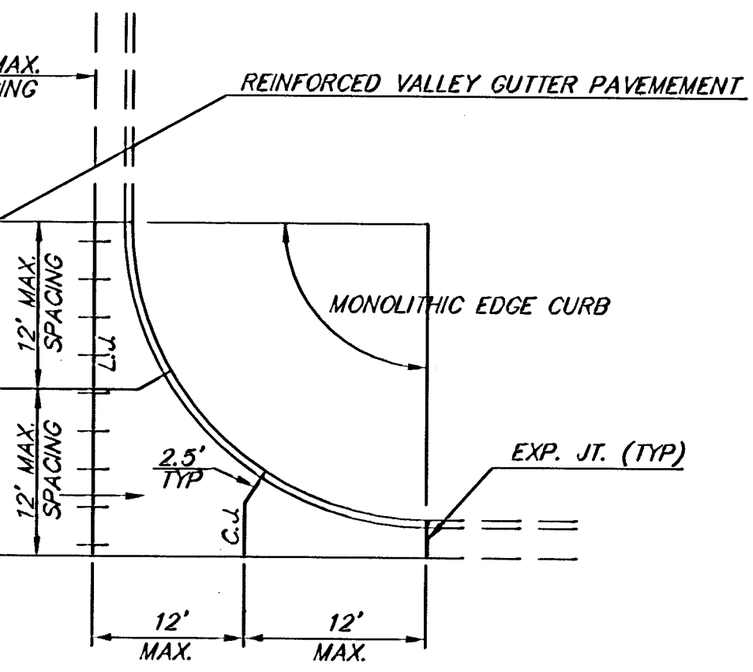

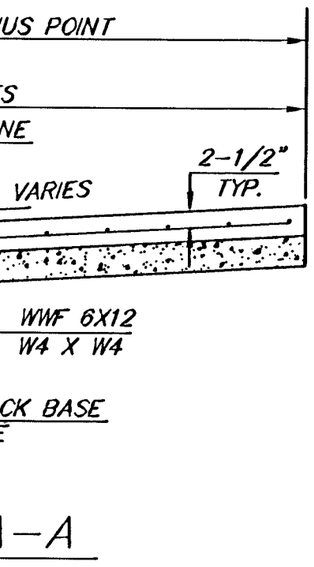


-A

GUTTER DETAIL

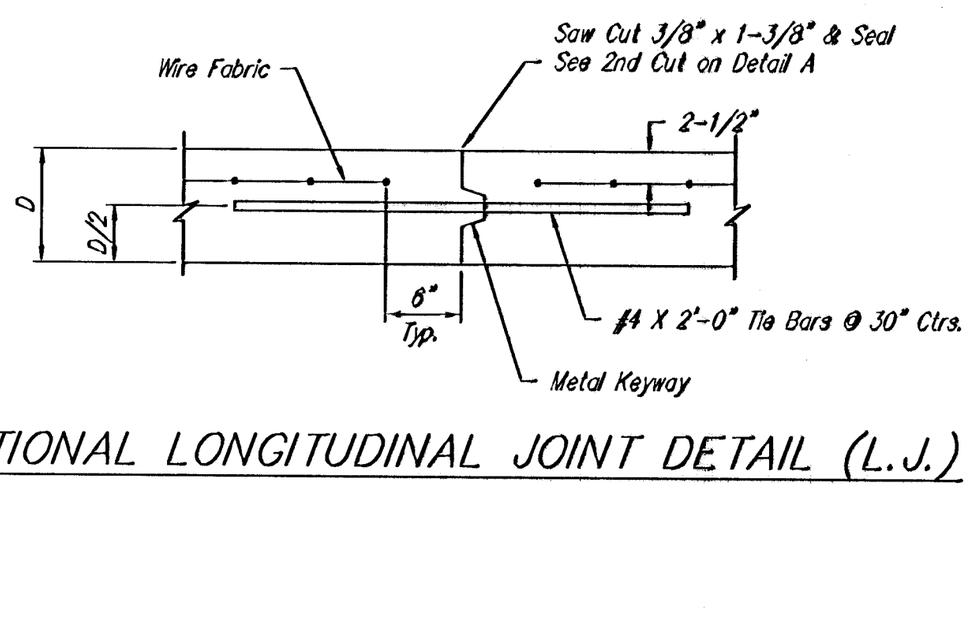

OPTIONAL LONGITUDINAL JOINT DETAIL (L.J.)

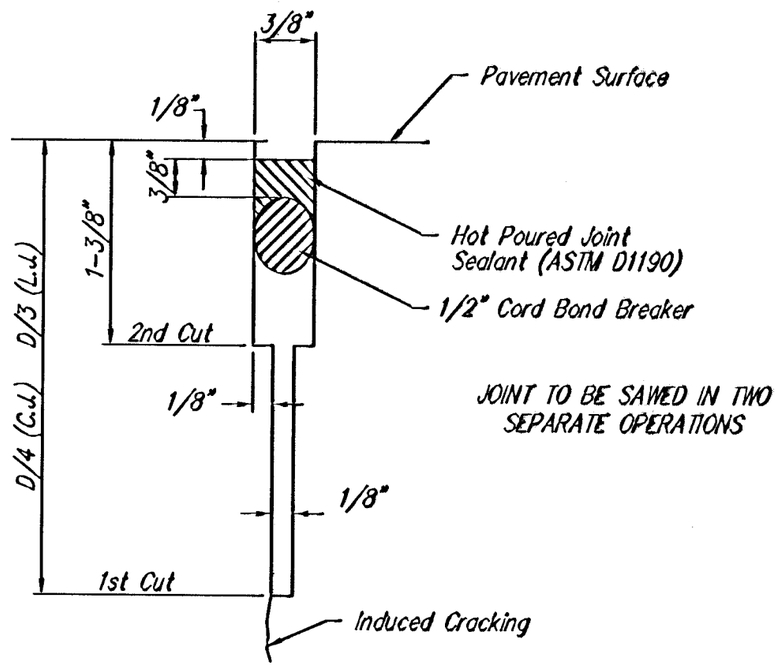

SAW JOINT DETAIL