

FOX RIDGE ADDITION
PHASE 13, PART 2 PAVING PLANS
CROSS SECTIONS

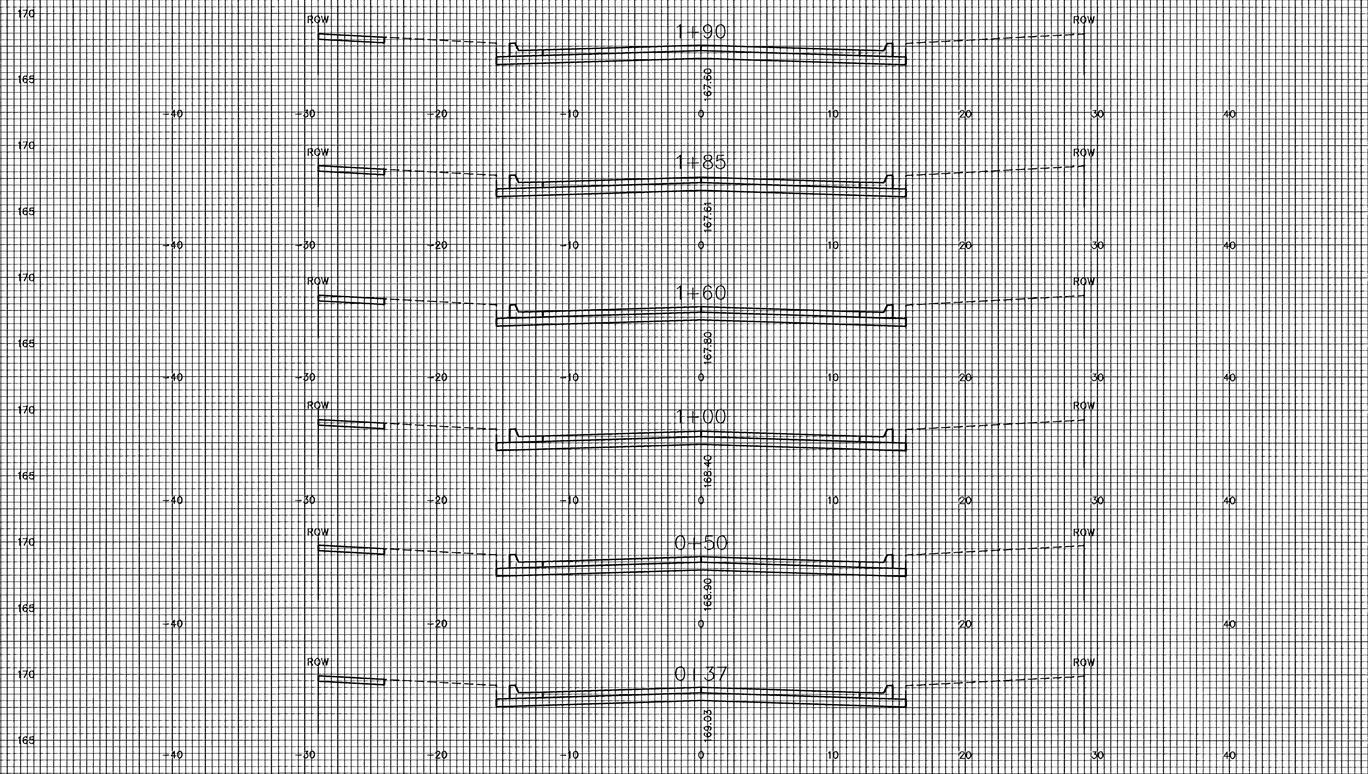

WILD THICKET CT.

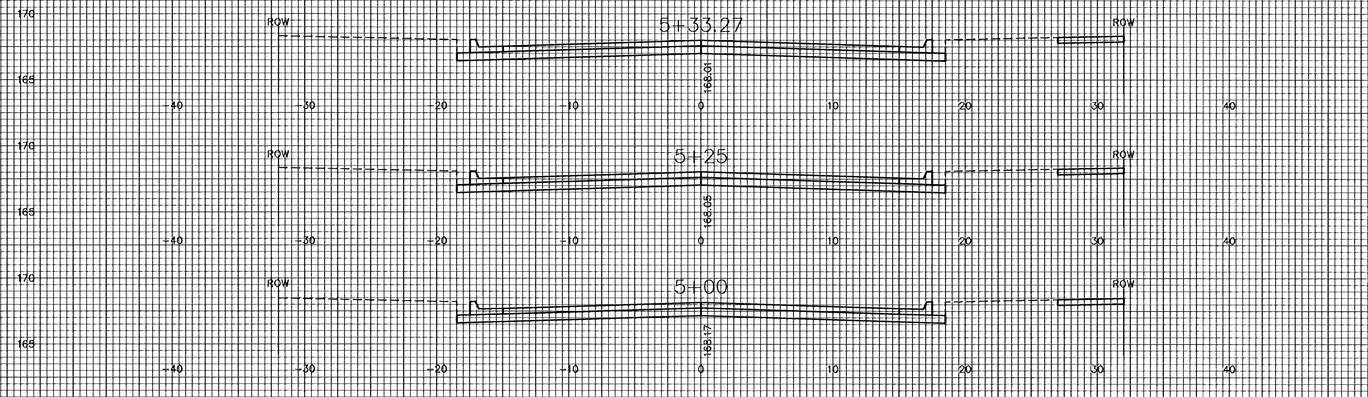

WILD THICKET

C:\DWG\1918\DWG\PAVING-PHASE13-PART2\SECTIONS.DWG