BENCHMARKS:


BM #1: C.O.W. Disc top of Curb adjacent to FH between Lot's 10 & 11, Block C.

Elevation = 93.70 City Datum

BM #2: City of Wichita Disc adjacent to FH on NE Corner of Leonine & Angel.

Elevation = 92.29 City Datum

Scale: 1" = 20' Horizontal
1" = 5' Vertical
• = Iron

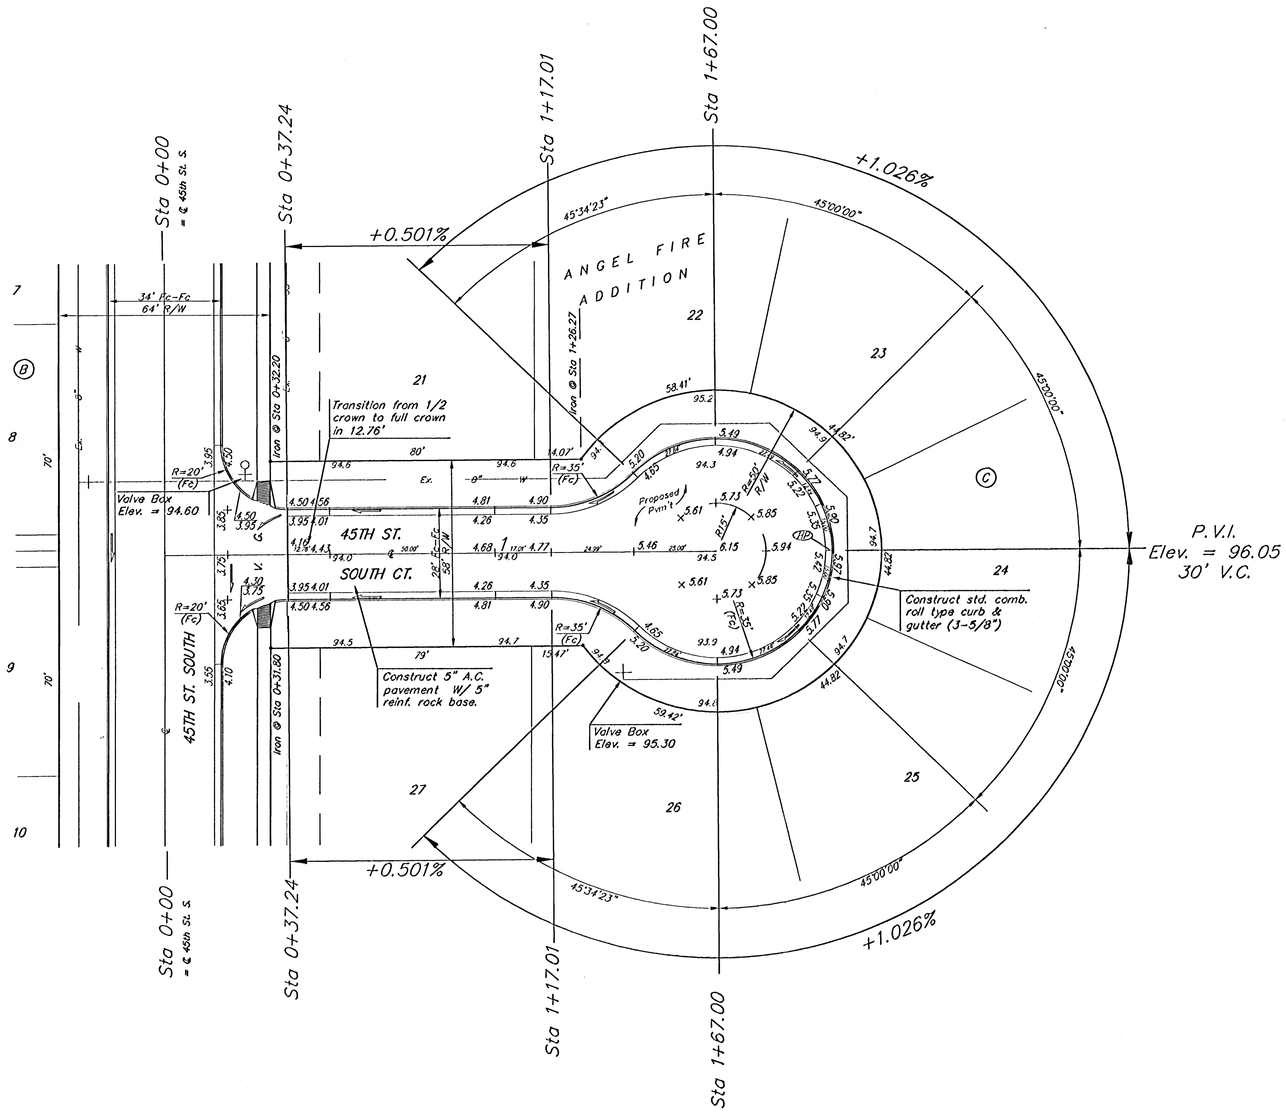

NOTE: ROLL TYPE CURB & GUTTER TO BE CONSTRUCTED ON THE PAVEMENT SHOWN ON THIS SHEET. TOP OF CURB ELEVATIONS ARE GIVEN FOR FULL HEIGHT CURB.

Baughman

ANGEL FIRE ADDITION - PHASE IV
45TH ST. S. CT.
STA 0+00 TO STA 1+67.00

Baughman Company, P.A. 315 Ella St. Wichita, KS 67211 P 316.262.2221 F 316.262.6149
ENGINEERING | SURVEYING | PLANNING | LANDSCAPE ARCHITECTURE

PROJECT NUMBER 472-84126	DESIGN / DRAWN TMS
REVISIONS	APPROVED / DATE 02/05
	SCALE Noted
	SHEET 8 OF 24

AngelFire/Str3 0407-E968