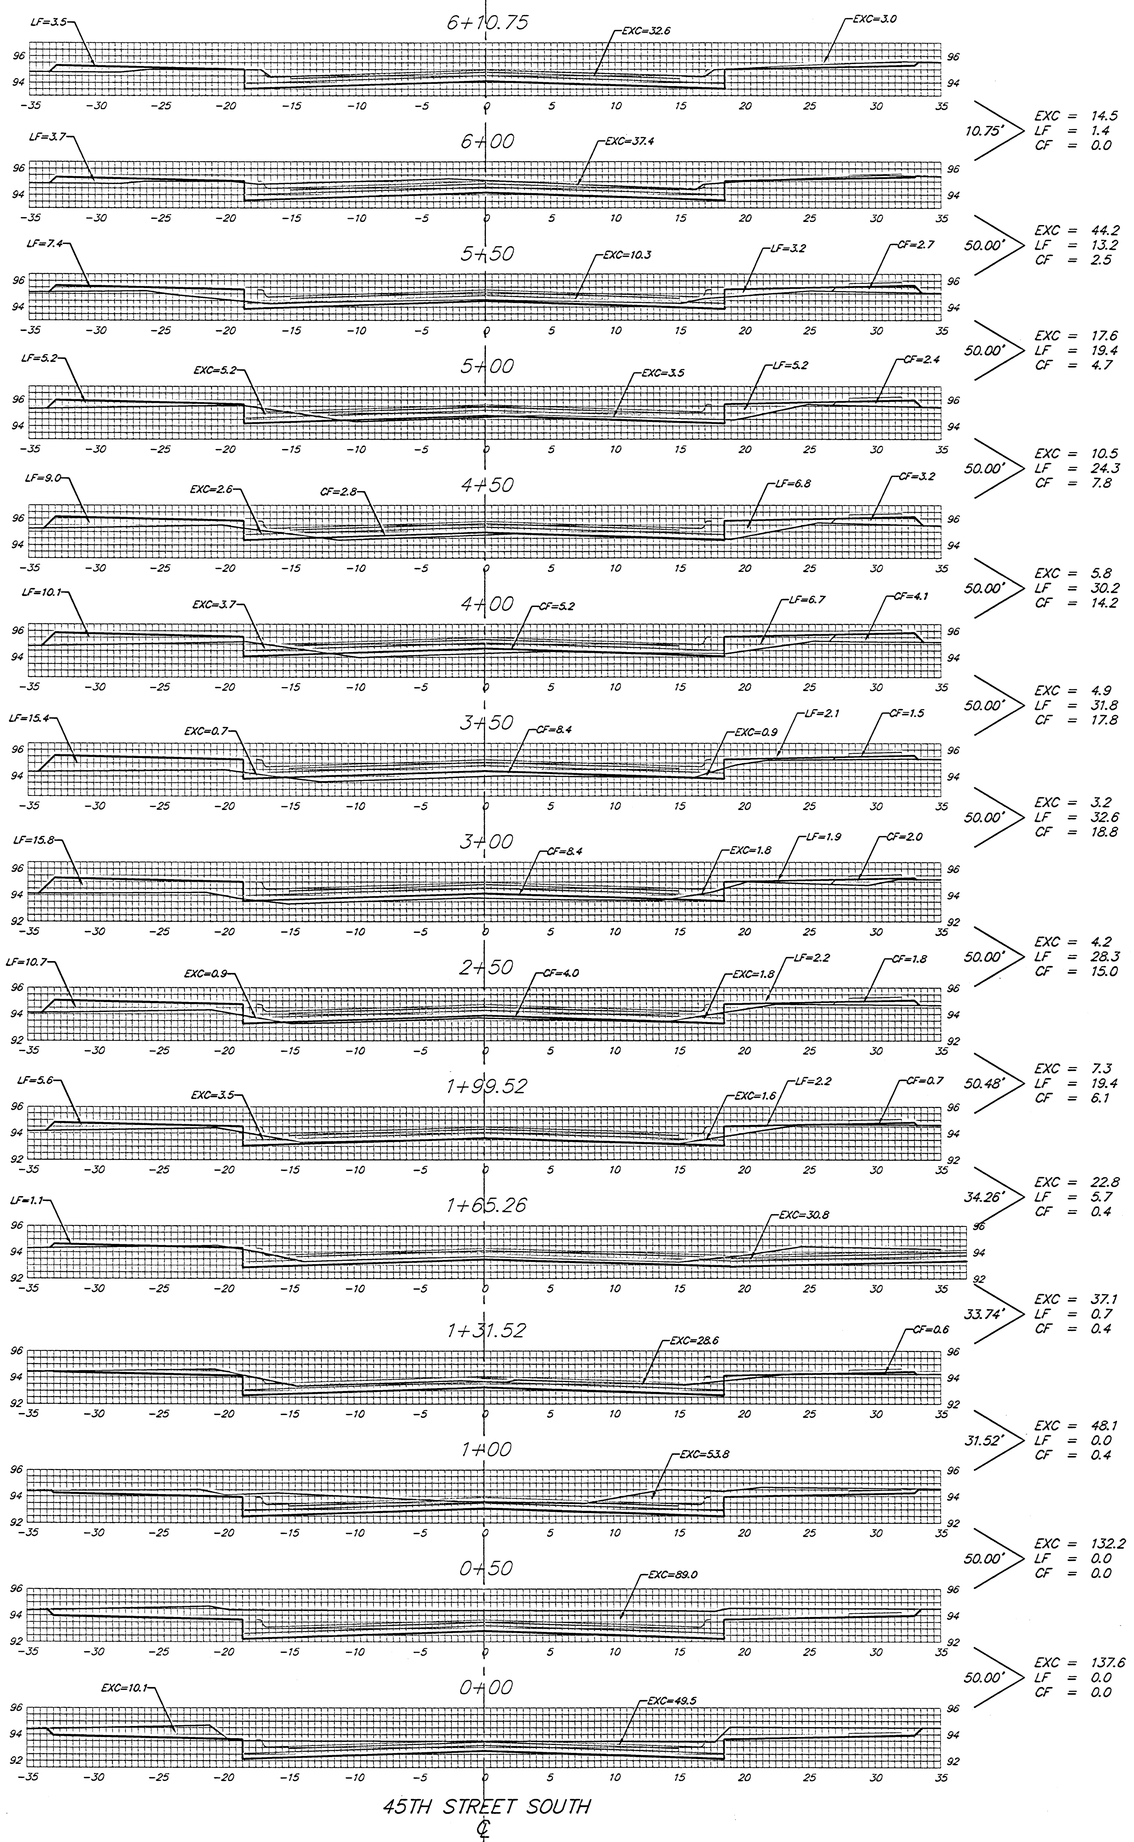


Sheet Totals:

Excavation = 490.0 C.Y.
Loose Fill = 207.0 C.Y.
Compacted Fill = 88.1 C.Y.

Baughman

Baughman Company, P.A. 315 Ellis S. Wichita, KS 67211 P 316-263-7211 F 316-263-0149
ENGINEERING | SURVEYING | PLANNING | LANDSCAPE ARCHITECTURE
PROJECT NUMBER
1124136

SHEET **22** OF **24**

04/21/2008

AngelFire/251