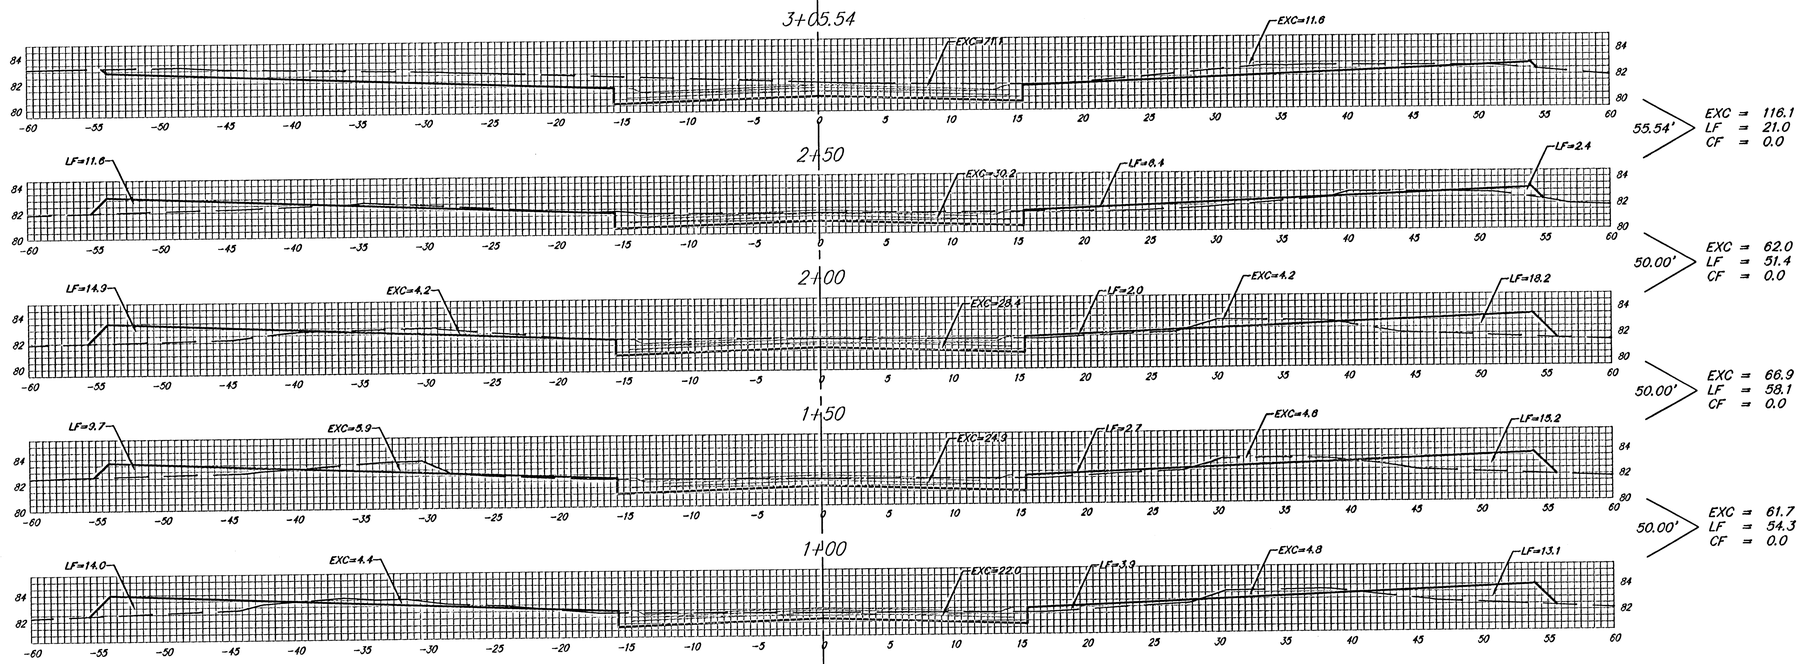


Sheet Totals:

Excavation	=	306.7 C.Y.
Loose Fill	=	184.8 C.Y.
Compacted Fill	=	0.0 C.Y.

Baughman

Baughman Company, P.A. 315 Ellis St. Wichita, KS 67211 P 316-262-7221 F 316-262-014
ENGINEERING | SURVEYING | PLANNING | LANDSCAPE ARCHITECTUR

PROJECT NUMBER 472-83867

SHEET 25 OF 28

Rivendale/Phase2/287

05-01-E138