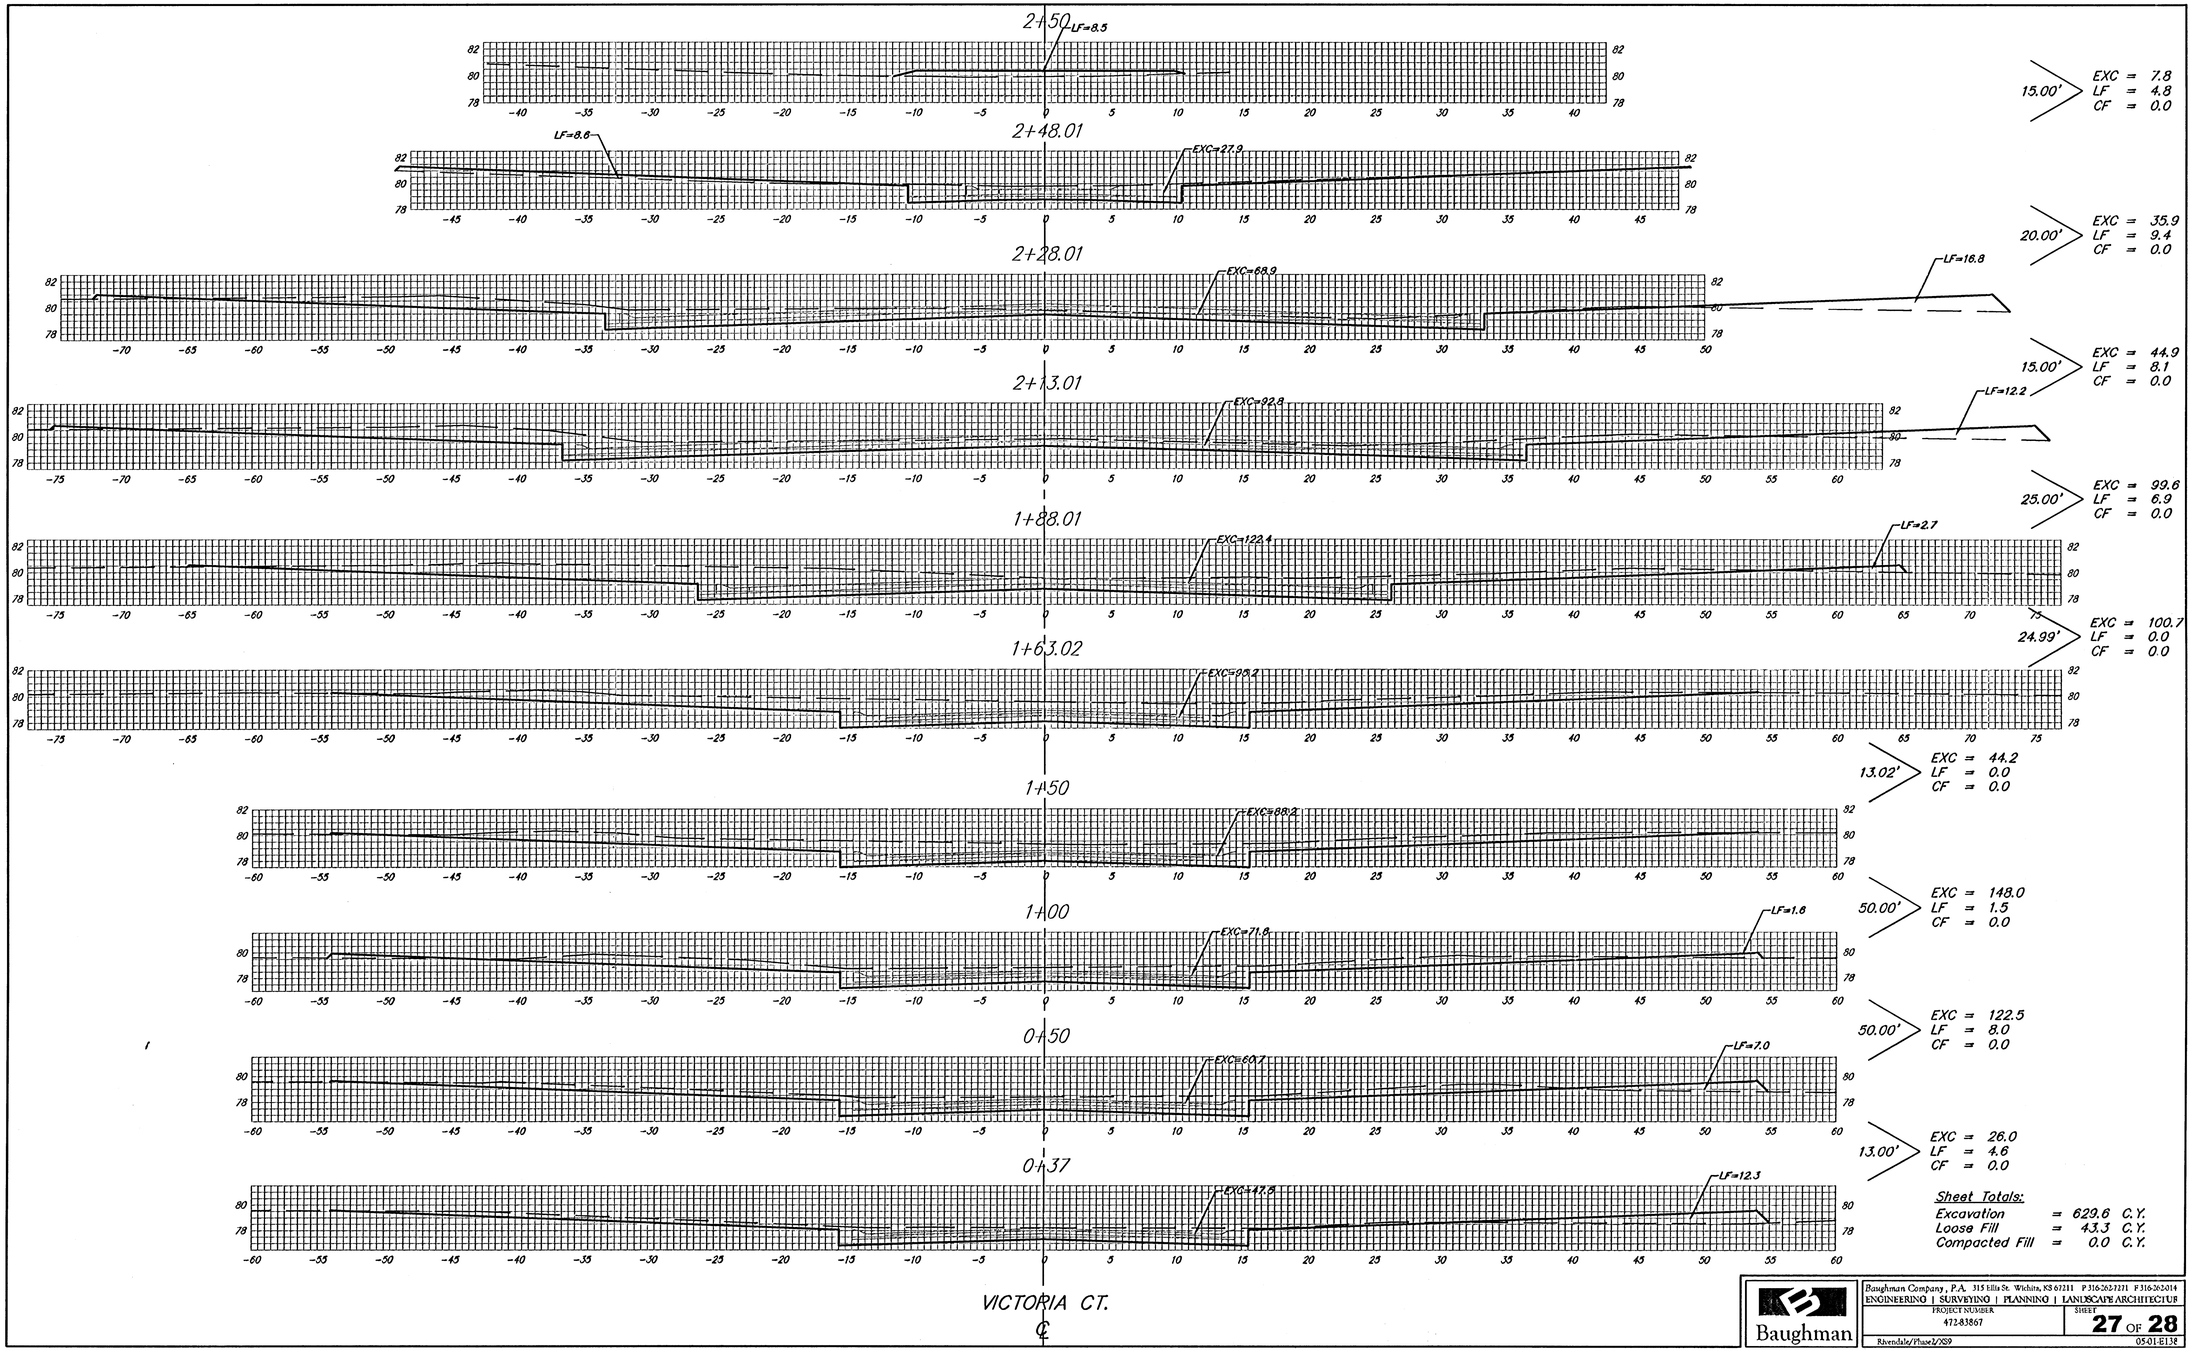


Baughman Company, P.A. 315 Ellis St. Wichita, KS 67211 P 316-262-2321 F 316-262-2014
ENGINEERING | SURVEYING | PLANNING | LANDSCAPE ARCHITECTURE

PROJECT NUMBER 472-83867

SHEET 27 OF 28

Rivendale/Phase2/SS9

05-01-6136