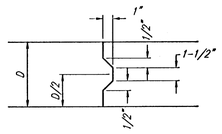


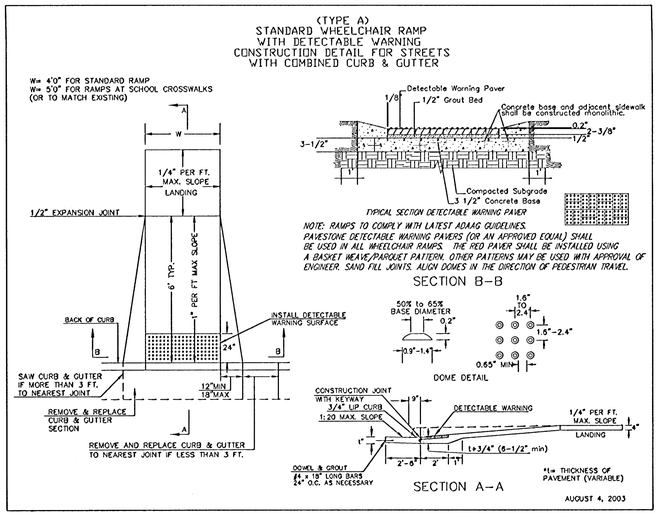

## EXPANSION JOINT

NOTE: Extra Thickness to be Subsidiary to Price of Square Yards Pavement



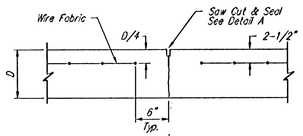

## KEYWAY DETAIL

(TYPE A)
STANDARD WHEELCHAIR RAMP
WITH DETECTABLE WARNING
CONSTRUCTION DETAIL FOR STREETS
WITH COMBINED CURB & GUTTER

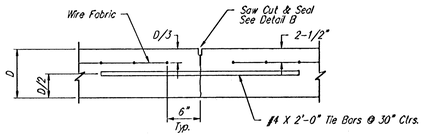



## WHEELCHAIR RAMP DETAIL

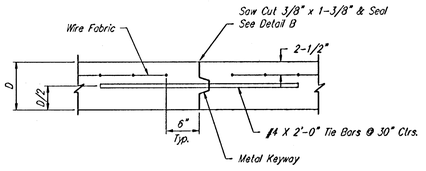


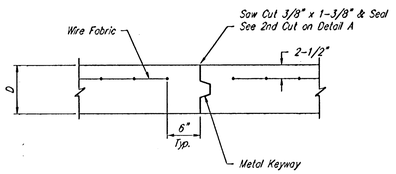

## CONTRACTION JOINT DETAIL (C.J.)



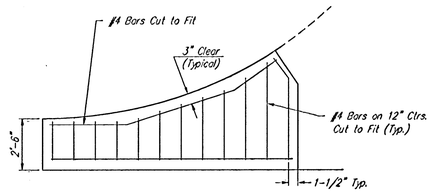

## LONGITUDINAL JOINT DETAIL (L.J.)



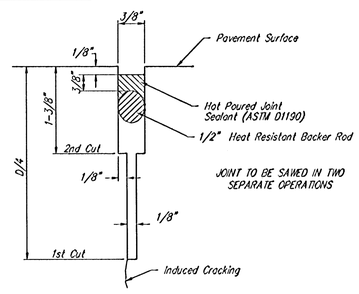

## OPTIONAL LONGITUDINAL JOINT DETAIL (L.J.)
(CONSTRUCTION JOINT)



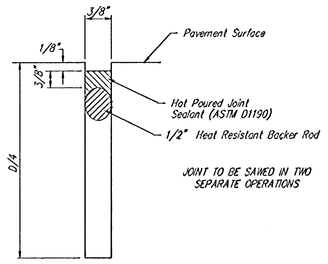

## OPTIONAL CONTRACTION JOINT
(CONSTRUCTION JOINT)




## WING REINFORCING DETAIL




## SAW JOINT DETAIL "A"




## SAW JOINT DETAIL "B"

NOTE: 6" X 12" W4XW4 Wire Fabric Reinforcing Shall Be Placed So That The Wires With The 6" Spacing Will Run Parallel With The Longitudinal Joints.

Baughman

**VALLEY GUTTER DETAILS**


Baughman Company, P.A. 315 Ella St. Wichita, KS 67211 P 316.263.7271 F 316.263.0149
ENGINEERING | SURVEYING | PLANNING | LANDSCAPE ARCHITECTURE


| PROJECT NUMBER | DESIGN | DRAWN |
|---|---|---|
| 472-84188 | STAFF | STAFF |
| REVISIONS: | APPROVED | DATE 09/05 |
| | SCALE NONE | |
| | SHEET 4 OF 17 | |

Southern Ridge 3rd/Phase1/Vgdetail 0501-E151