
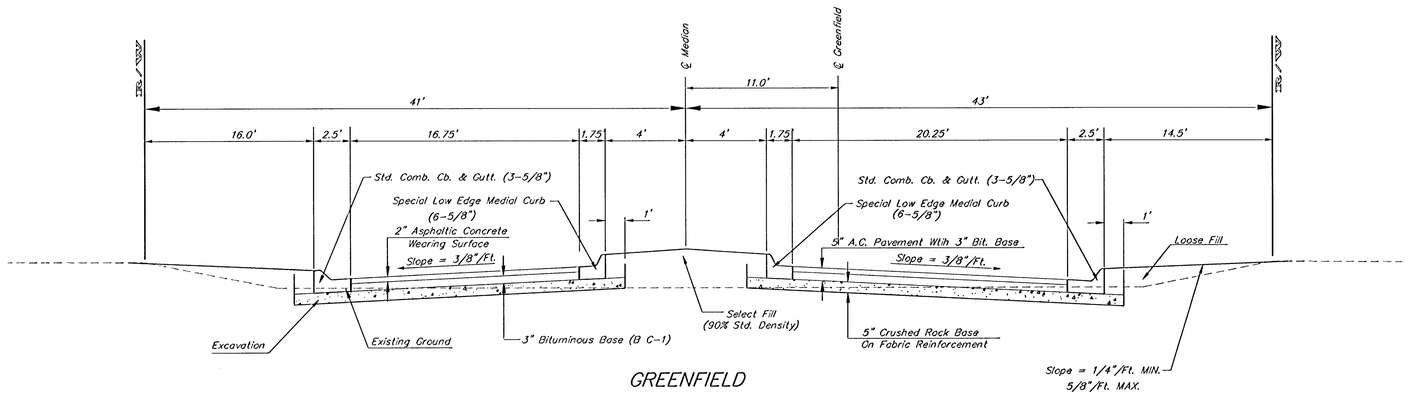


GREENFIELD

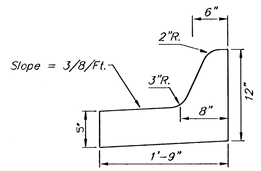

Medial Curb Detail
(Low Edge)
Not to Scale

Note: To be paid as Medial Curb & Gutter (6 5/8")

Baughman

SOUTHERN RIDGE 3RD- PH. 1

ENTRANCE DETAILS

Baughman Company, P.A. 315 Ella St. Wichita, KS 67211 P 3162627171 F 3162620149
ENGINEERING | SURVEYING | PLANNING | LANDSCAPE ARCHITECTURE

PROJECT NUMBER 472-84267

DESIGN STAFF

DRAWN STAFF

APPROVED

DATE 10/12/05

REVISIONS

SCALE NONE

SHEET **5** OF **19**

/Ngdetail