
Scale: 1" = 60'

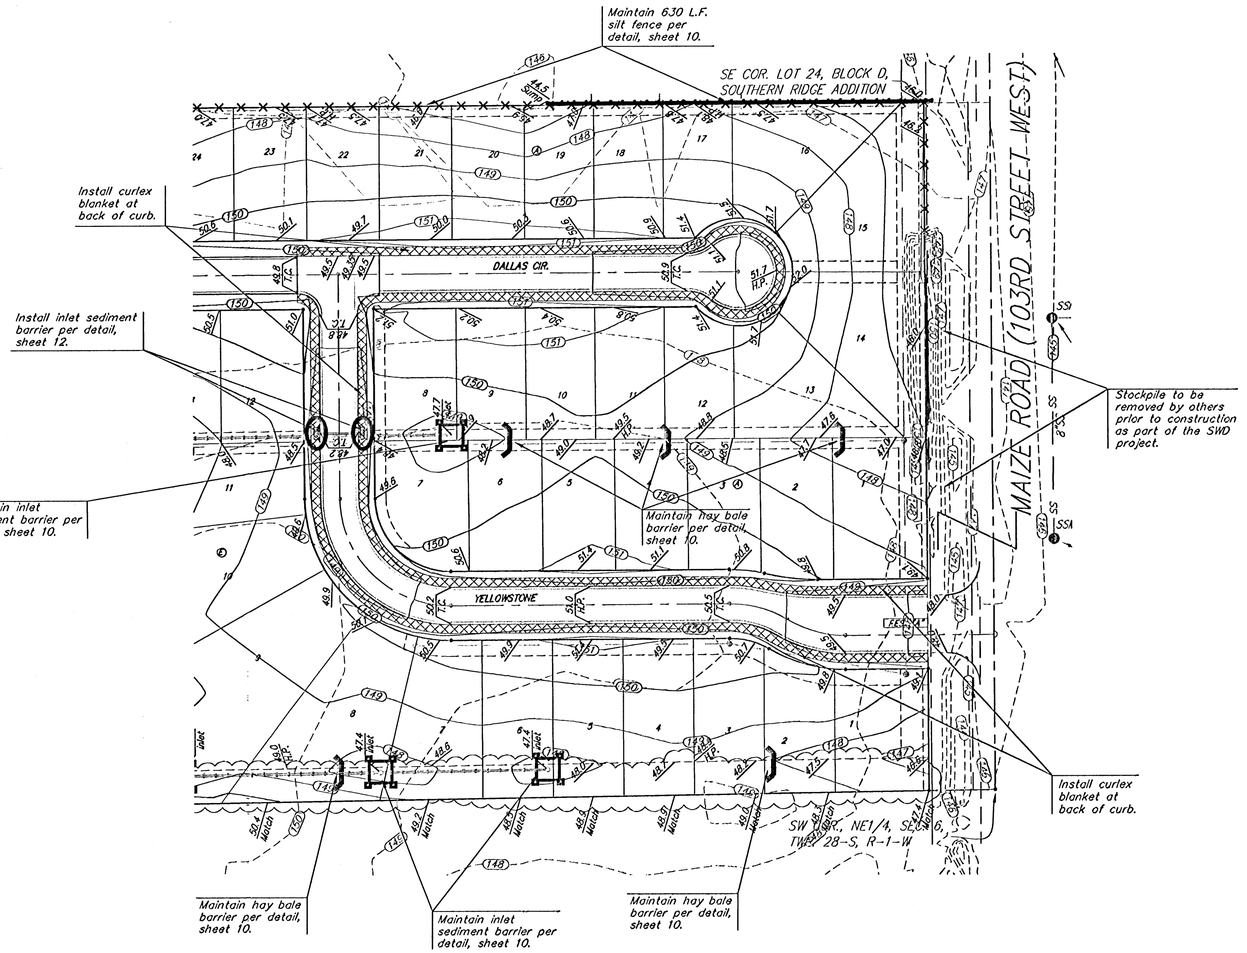

Maintain one existing construction entrance onto existing paved roadway per detail, sheet 12.

EROSION CONTROL PLAN LEGEND

(Installation Details Found in the SWP2 Plan)

- DROP INLET PROTECTION
- CURB INLET PROTECTION
- STRAW BALE BARRIERS
- SILT FENCING
- CURLEX BLANKET

NO SCALE

NOTE: Contractor shall remove & replace existing erosion control measures as necessary for construction. Contractor shall be required to maintain all on-site erosion control items until final acceptance by the City of Wichita.

---(135)--- Existing Grade

———(135)——— Proposed Grade

Baughman

SOUTHERN RIDGE 3RD ADDITION - PH. IV

EROSION CONTROL PLAN

WICHITA, KANSAS

Baughman Company, P.A. 315 Ella St. Wichita, KS 67211 P 316.262.7271 F 316.262.6149
ENGINEERING | SURVEYING | PLANNING | LANDSCAPE ARCHITECTURE

PROJECT NUMBER 47284267	DESIGN TMS / DRAWN TMS
REVISIONS	APPROVED AEG / DATE 10/12/05
	SCALE Noted
	SHEET 9 OF 19

SouthernRidge3rd/Phase4/StrECplan 0508-8314