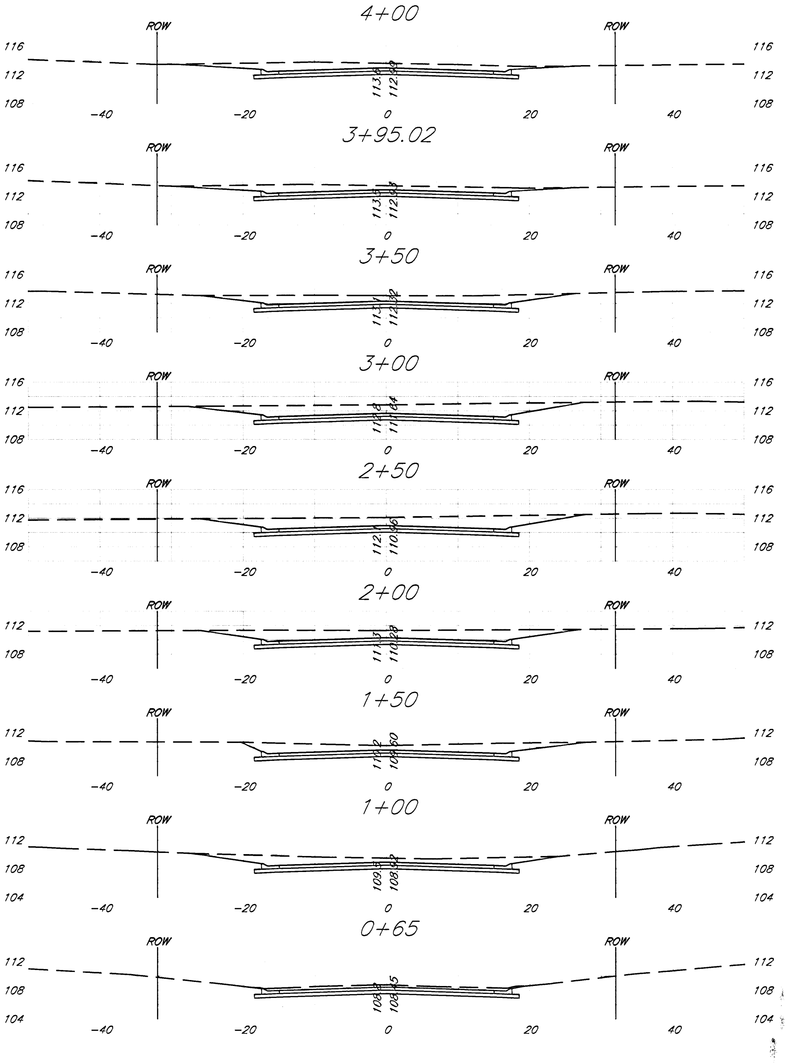


Wichita, KS
Cross Sections
Timber Lake Estates 4th Addition

kmiller engineering

DESIGN KM	DRAWN JO	REVISED 9/22/05	SHEET 8 OF 9

318 S. Rock Rd.
Wichita, KS 67207

316/684-0242