WOODLAND LAKES THIRD ADDITION
CROSS SECTIONS
ZIMMERLY STREET

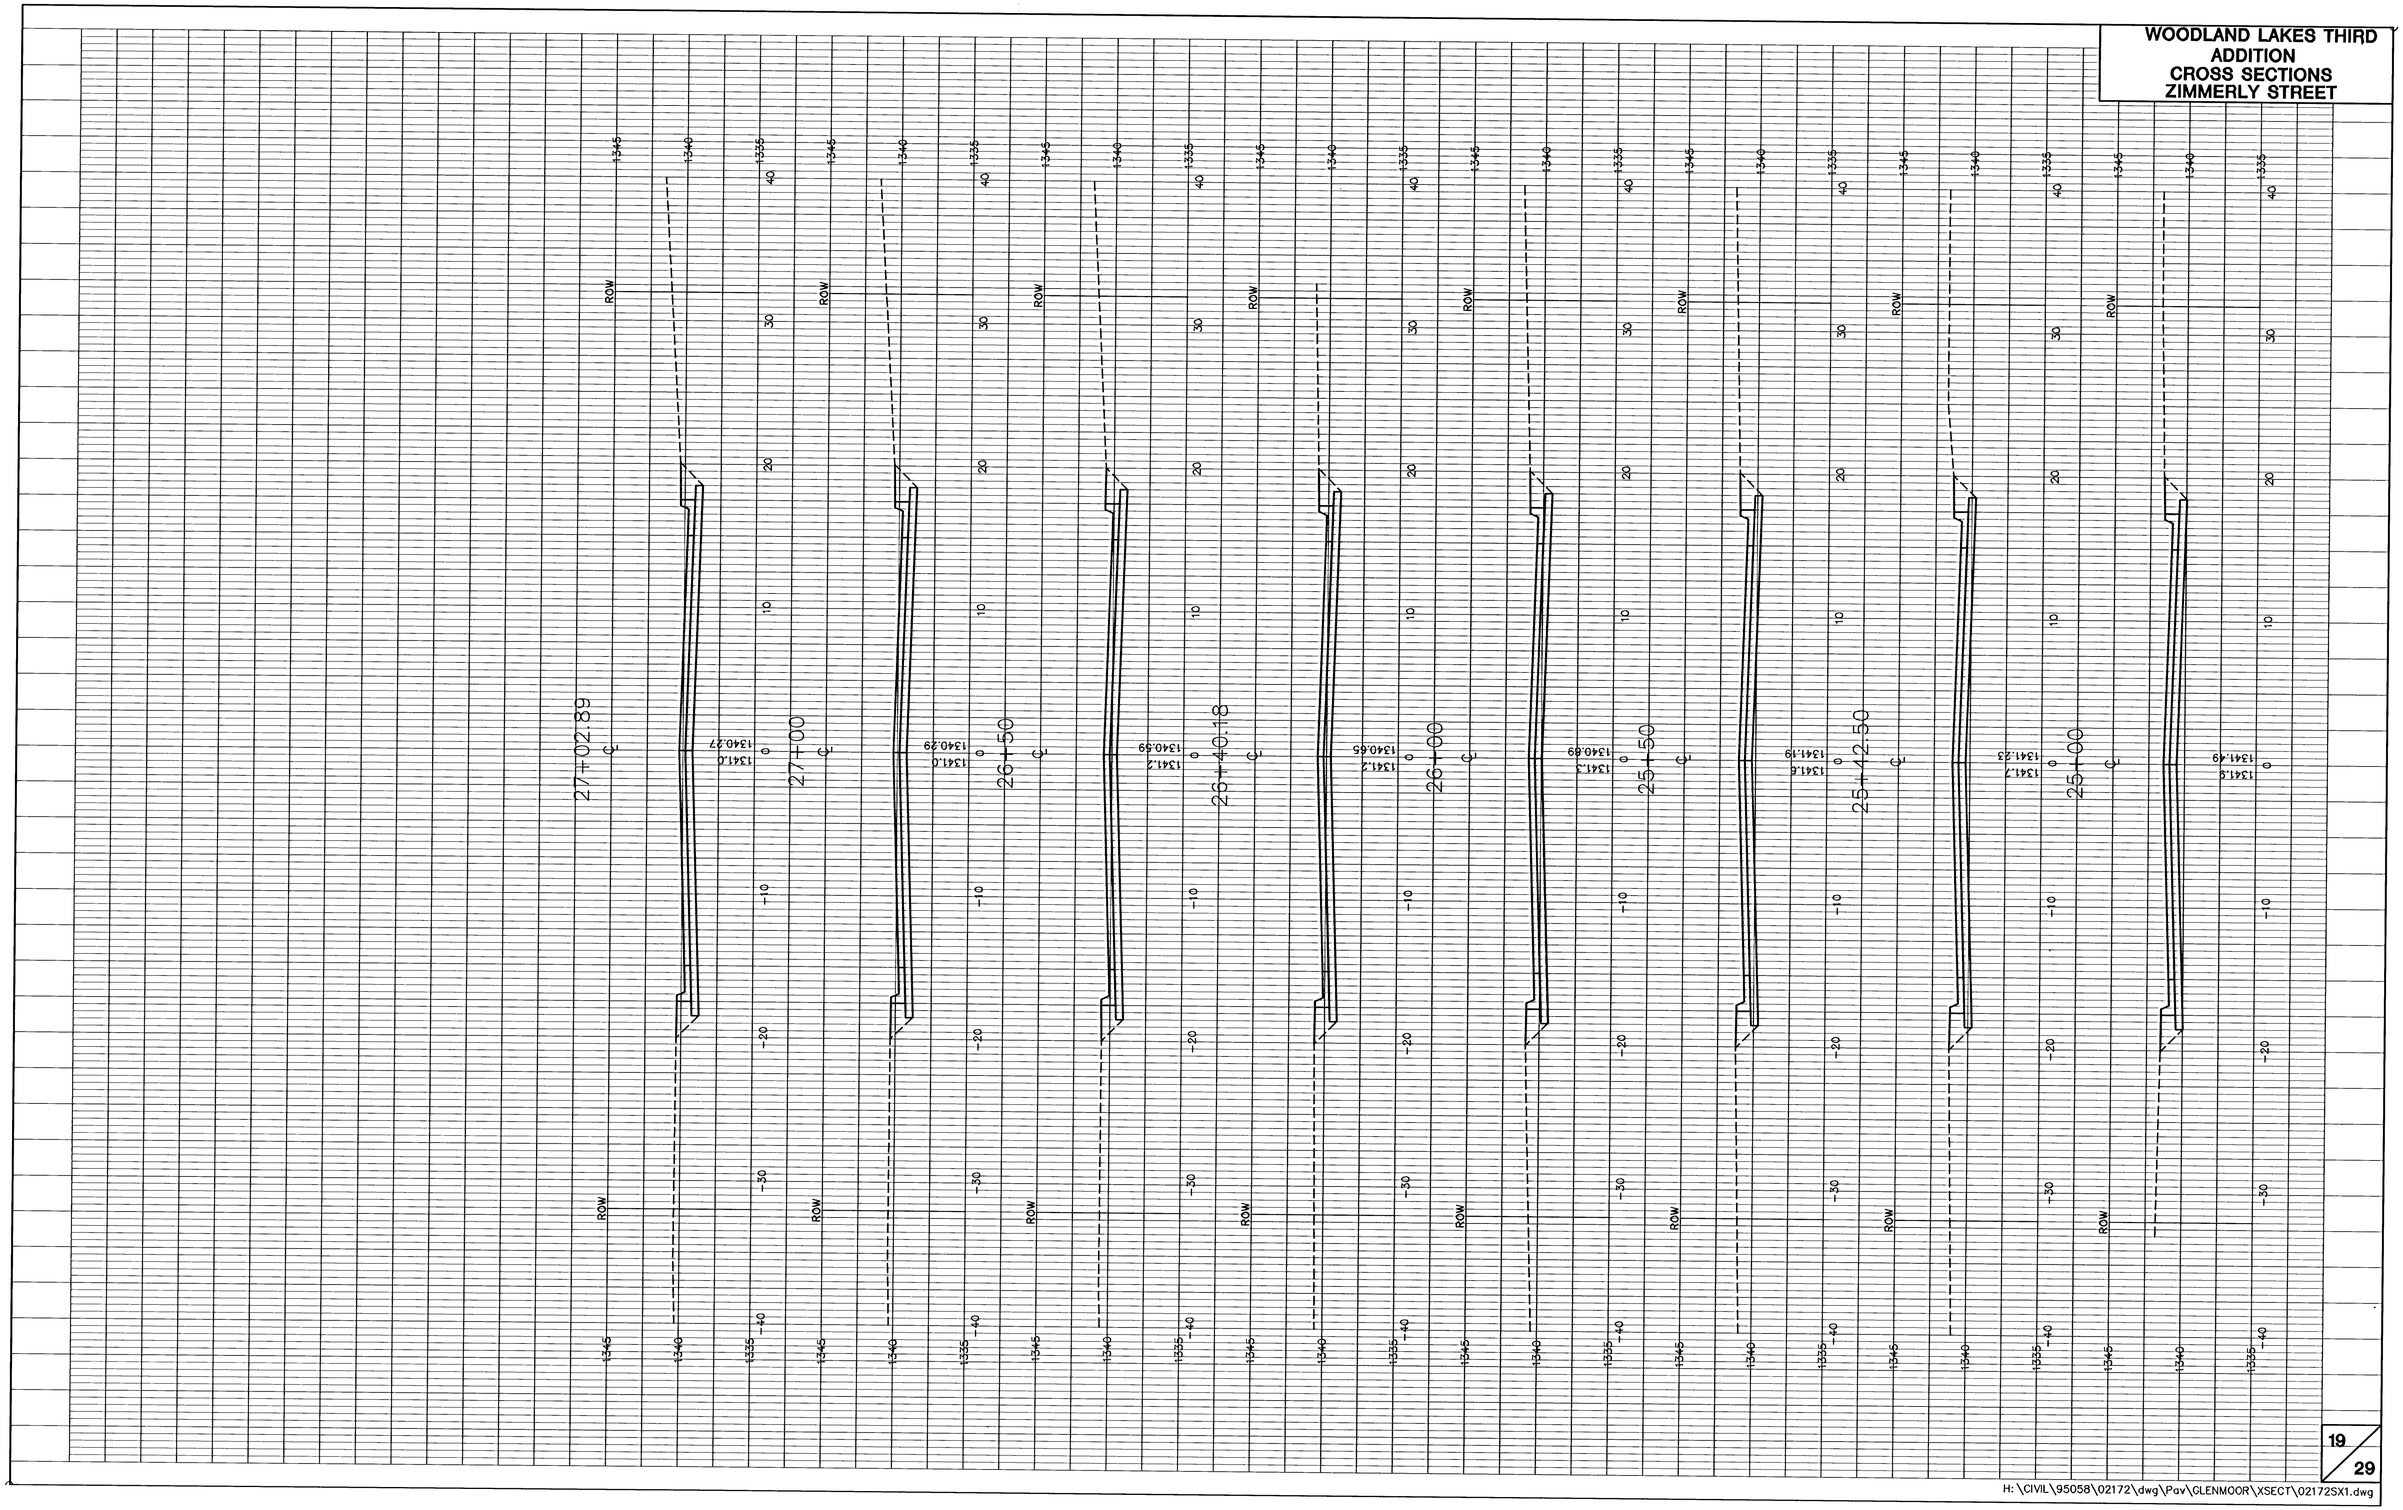

H:\CIVIL\95058\02172\dwg\Pav\GLENMOOR\XSECT\02172SX1.dwg