
# WOODLAND LAKES THIRD ADDITION
# CROSS SECTIONS
# GLENMOOR STREET

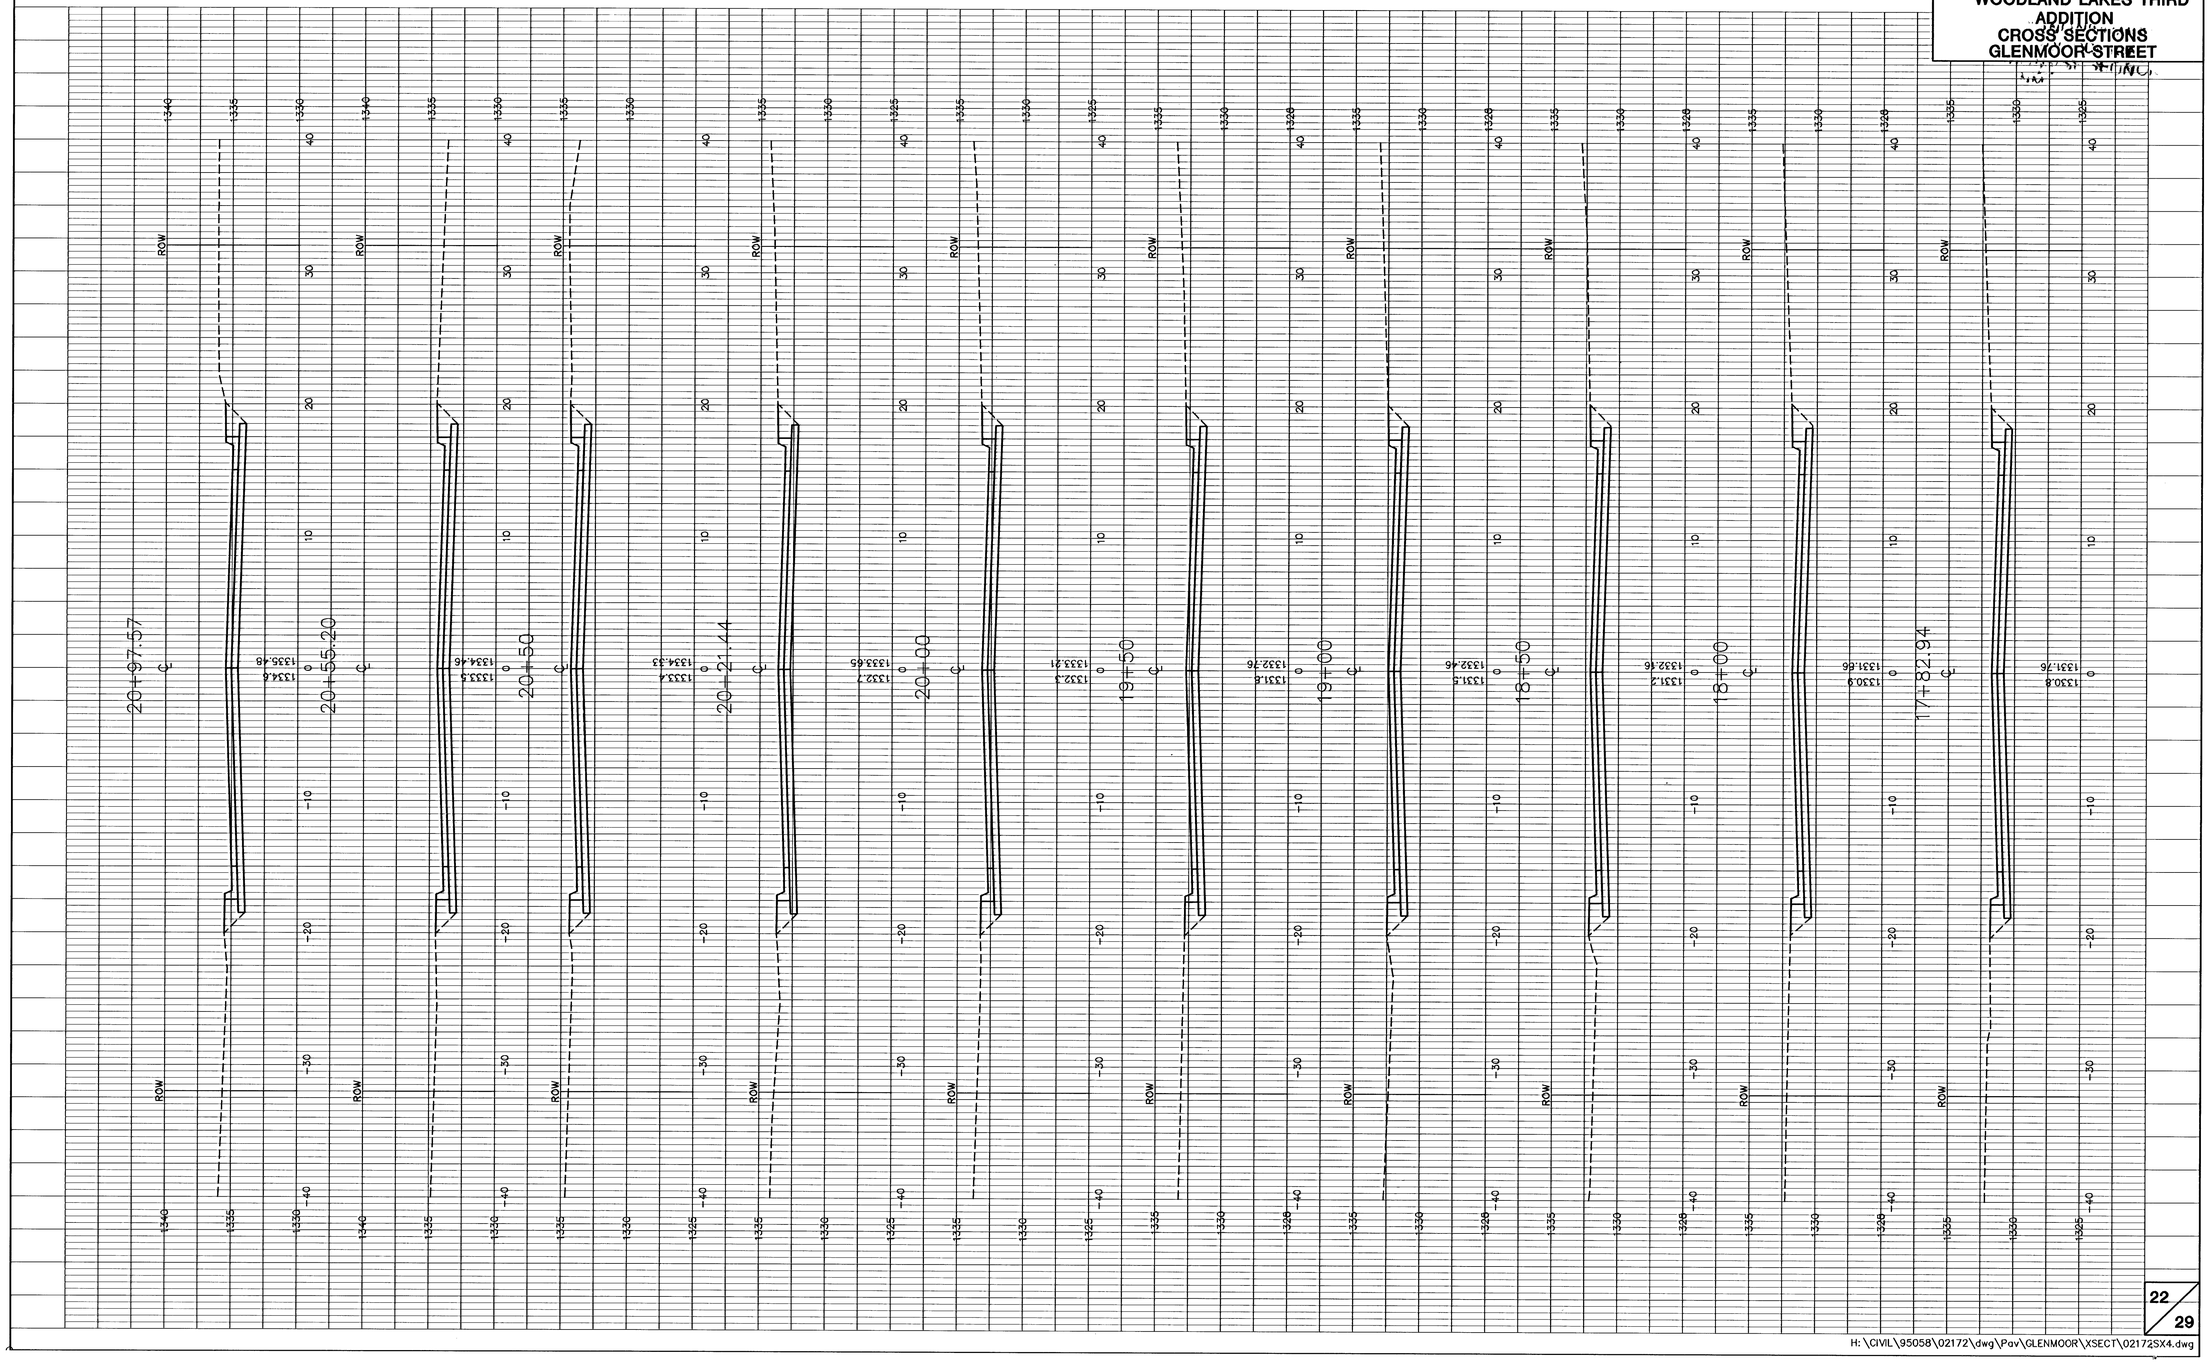




H:\CIVIL\95058\02172\dwg\Pav\GLENMOOR\XSECT\02172SX4.dwg