

KILLENWOOD POINTE ADDITION
STORM WATER - PHASE 3
PROJECT NO. 472-83269

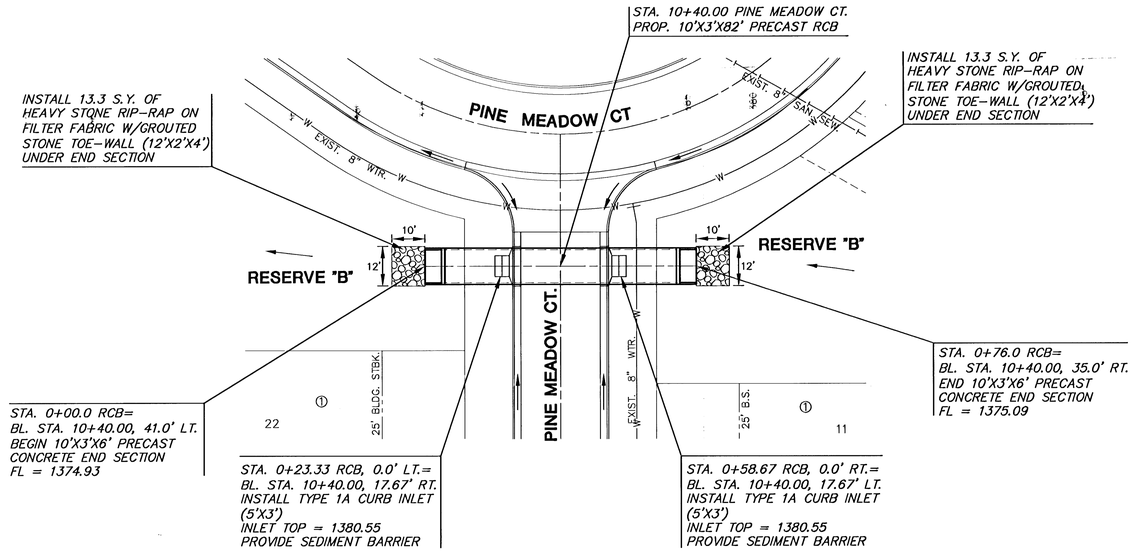

PLAN RCB
SCALE: 1"=20'

PROFILE RCB
SCALE: HORIZ. 1"=20'
SCALE: VERT. 1"=5'

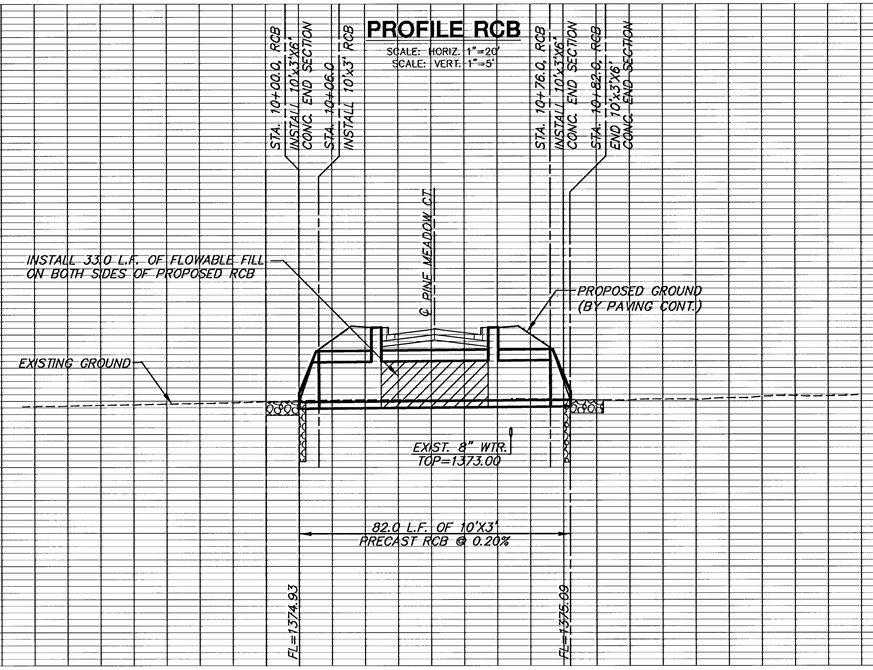

10 11

H:\CIVIL\00062\DWG\SWS\PHASE3\00062RB1.DWG