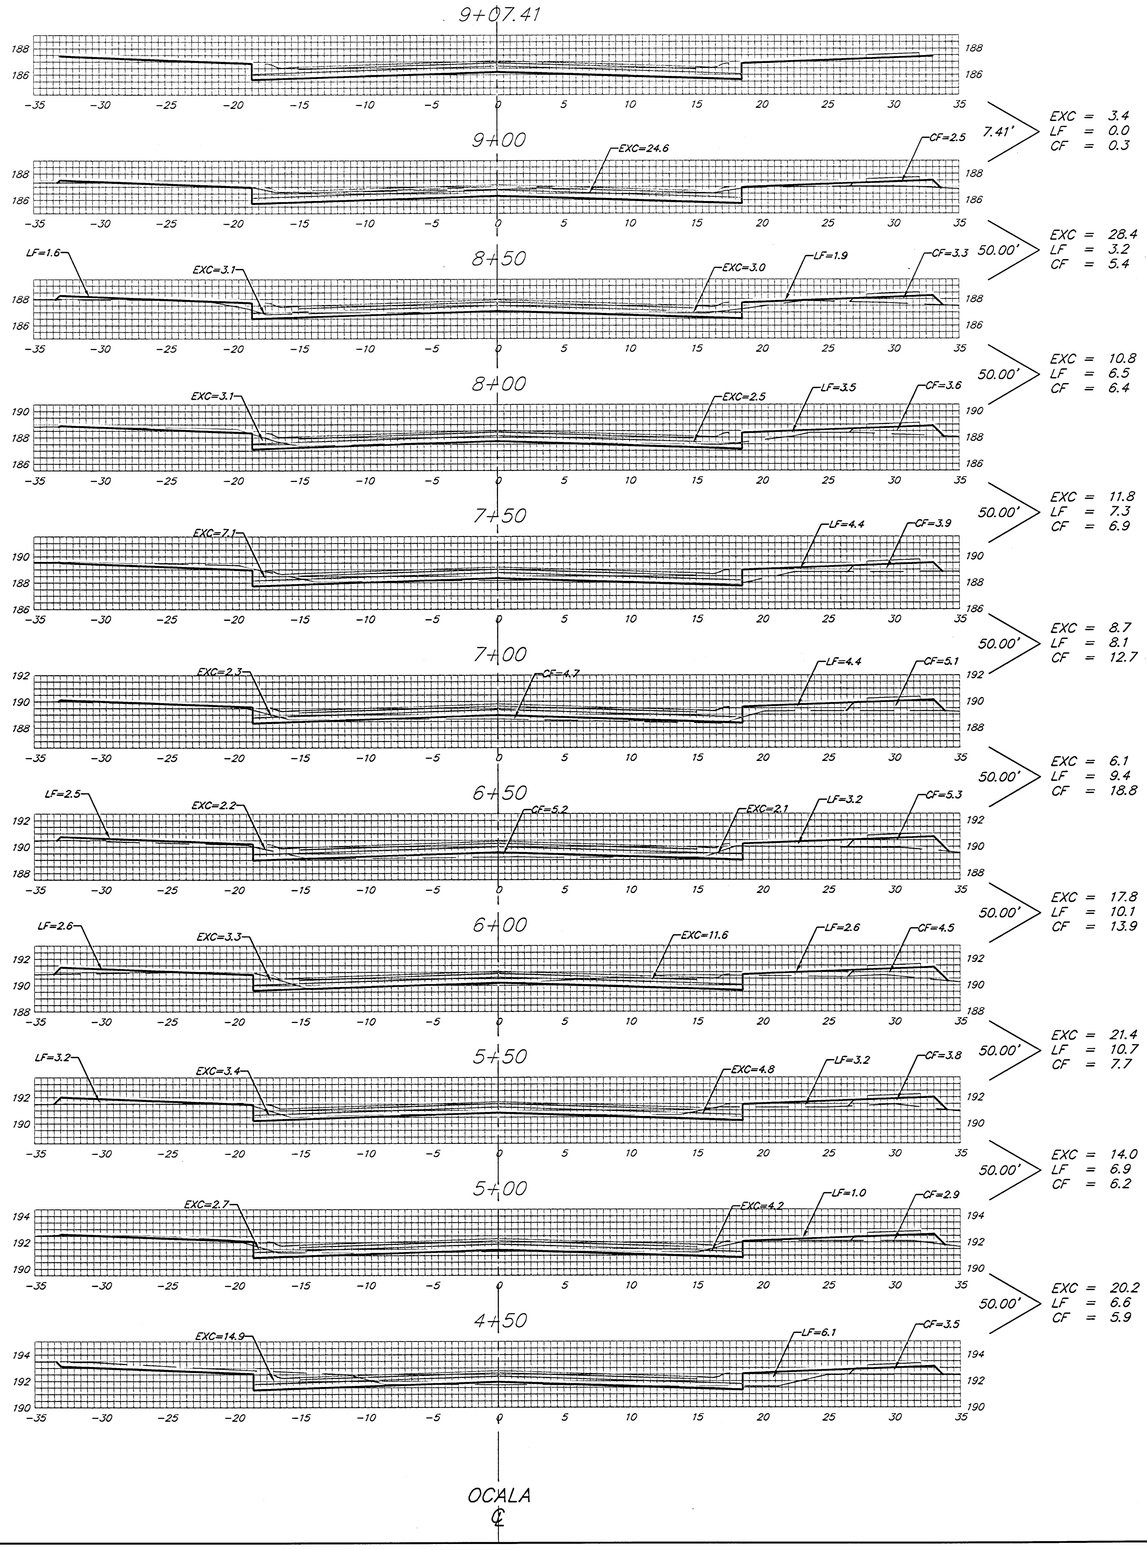


Sheet Totals:

Excavation	=	142.6 C.Y.
Loose Fill	=	63.8 C.Y.
Compacted Fill	=	84.2 C.Y.

Baughman

Baughman Company, P.A. 315 Ellis St. Wichita, KS 67211 P 316.267.7211 F 316.267.0159
ENGINEERING | SURVEYING | PLANNING | LANDSCAPE ARCHITECTURE

PROJECT NUMBER
412

SHEET
18 OF 21

Auburn/Ocala/Sh3

04.11.2009