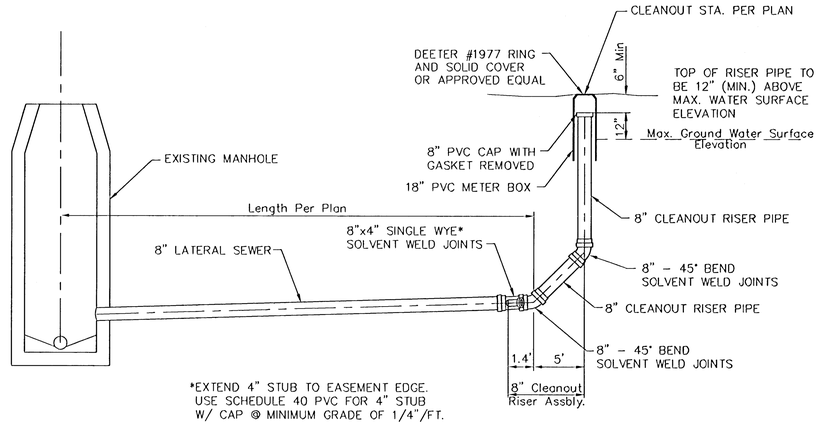


8" CLEANOUT RISER
ASSEMBLY DETAIL

DSNR: COW OPER: JLM SCALE: 1=1.00
Q:\2004\04690\000\City SS\04690-000-C-8inchCleanoutDetail 03-28-2005 11:09:23 am

THE CITY OF WICHITA

CITY ENGINEER'S OFFICE
CITY HALL – SEVENTH FLOOR
455 NORTH MAIN STREET
WICHITA, KANSAS 67202
(316) 268-4601
(316) 268-4114 FAX

8" CLEANOUT RISER ASSEMBLY DETAIL

JAMES L. ARMOUR, P.E. – ACTING CITY ENGINEER

PROJECT NUMBER	OCA NO.
468-83969	744110
DATE: MAR 96	SHEET 12 OF 18