
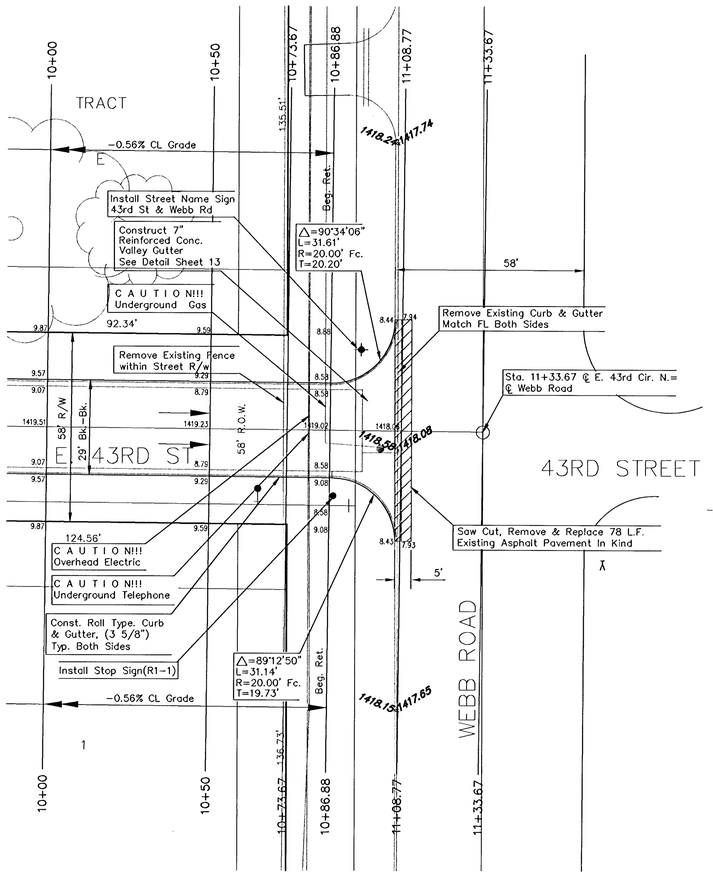


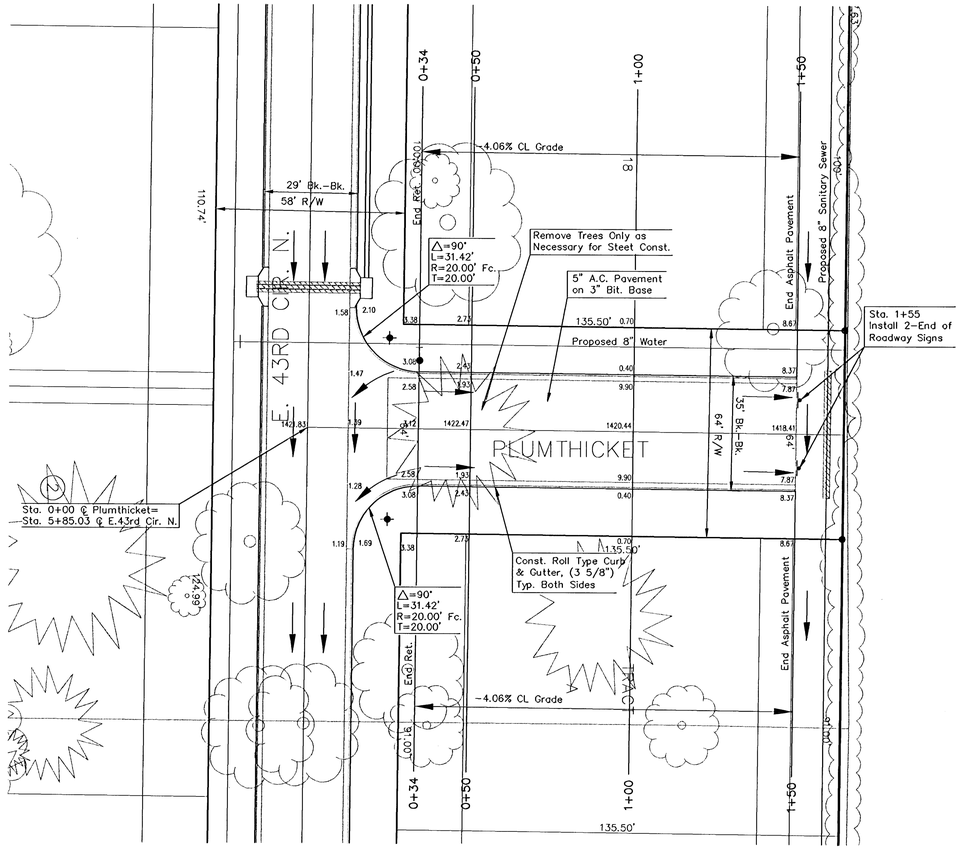

Subtract 0.25' From All Top of Curb Elevations

© Aw Consultants, Inc.

316/265-2870	PROJECT NUMBER 472-84027			AM NO. 02153-05	SANDPLUM ADDITION E. 43RD ST./PLUMTHICKET WICHITA, KANSAS	SHEET 6 OF 35	REVISED
	DESIGN TA	DRAWN SS	FILE pav3a	DATE 12/23/04	SCALE Graphic		

109AM\projects\2021\02153\02153-05\05_pav3a.dwg Thu Jan 20 15:44:22 2005 Steve Schmidt-Poe & Associates of Kansas, Inc.