
SECTION A-A (1/5)


TYPICAL PAVEMENT SECTION
ON-STREET PARKING ON STACKMAN DR.
NO SCALE

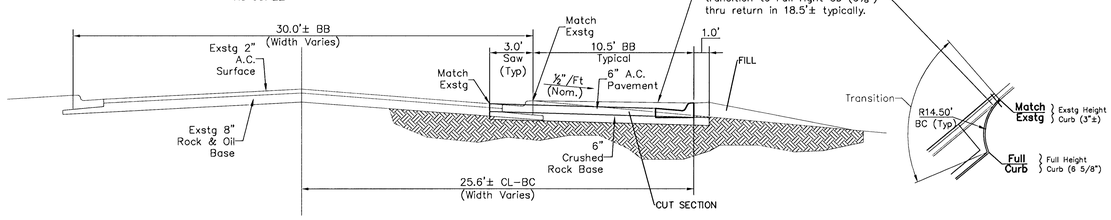

NOTE:
Match Exstg Curb hght (3"±) and transition to Full Hght Cb (6⅝") thru return in 18.5'± typically.


SECTION B-B (2/5)

TYPICAL PAVEMENT SECTION
ON-STREET PARKING ON STACKMAN DR.
NO SCALE

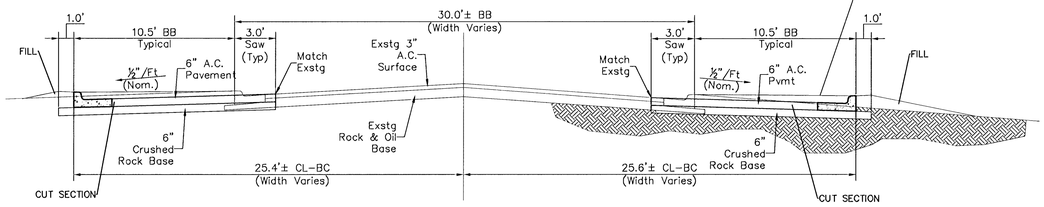


7 PLAZA STONE DETAIL

BRICK PAVEMENT TYPICAL @ ROUNDABOUTS
NO SCALE

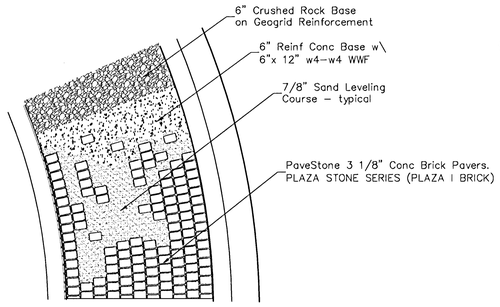

8 APPIAN STONE DETAIL


BRICK PAVEMENT TYPICAL @ ROUNDABOUTS
NO SCALE

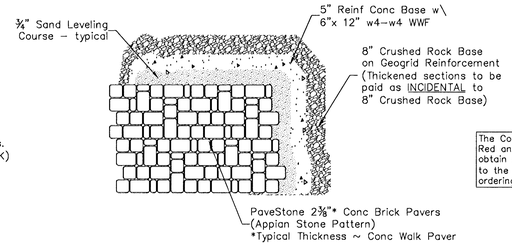


The Concrete Brick Pavers are to consist of a Red and Black Blend. The Contractor shall obtain samples of the Pavers and submit them to the Architect/Engineer for approval PRIOR to ordering.

5 SPLITTER ISLAND DETAIL

ROUNDABOUT SPLITTER ISLAND CONSTRUCTION TYPICALS
NO SCALE

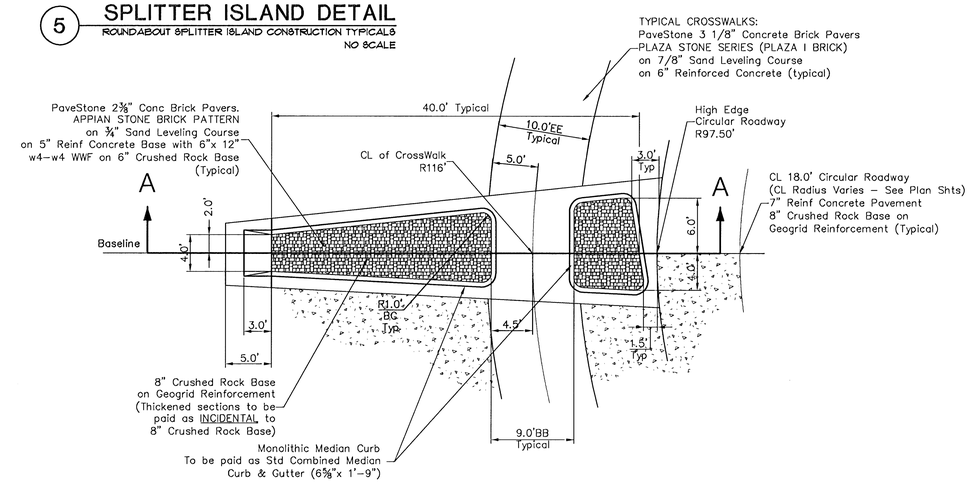

SECTION A-A (5/4)

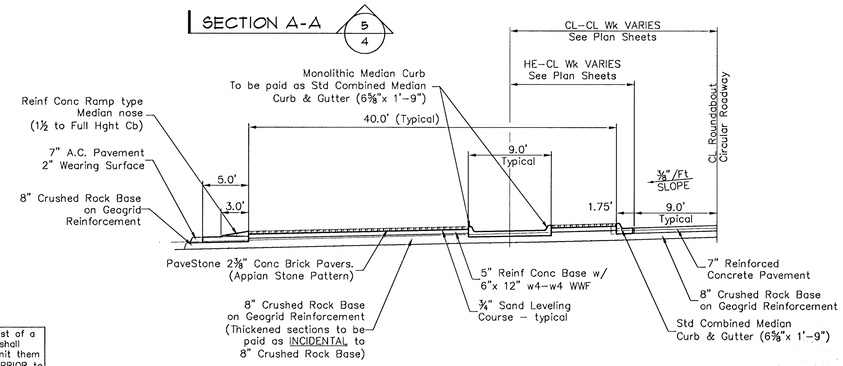


6 CONCRETE HEADER - TRUCK APRON


CONSTRUCTION TYPICAL DETAILS @ ROUNDABOUTS
NO SCALE

**
Select Fill hauled onto site shall be fertile, friable, natural loam topsoil, of uniform quality characteristics of representative local soils which produce heavy growth of crops, grass, or other vegetation. It shall be free of trash or other matter toxic to plant growth.


Estimated Quantity of Top Soil Required for Project: 200 C.Y.

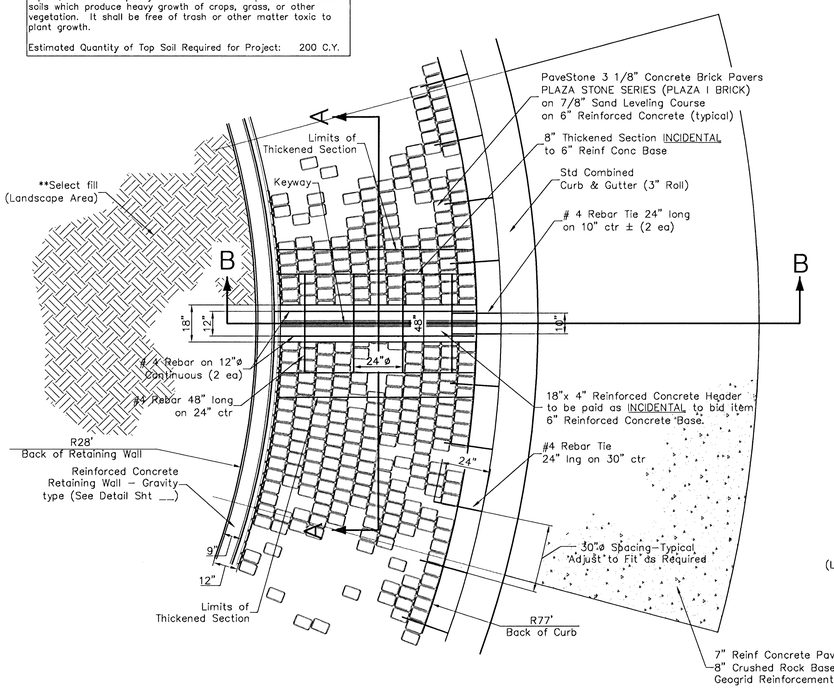

SECTION A-A (6/4)

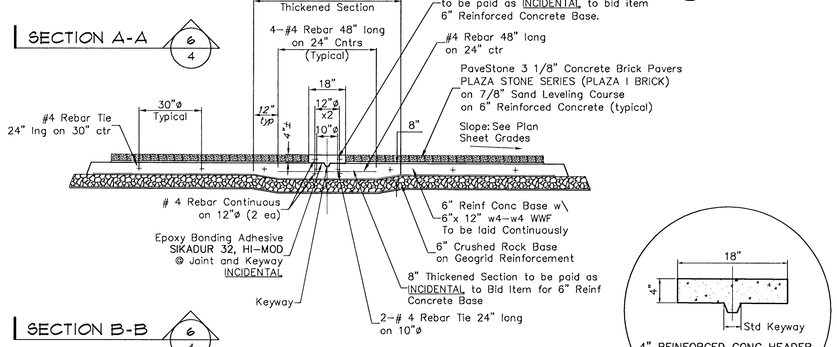


SECTION B-B (6/4)

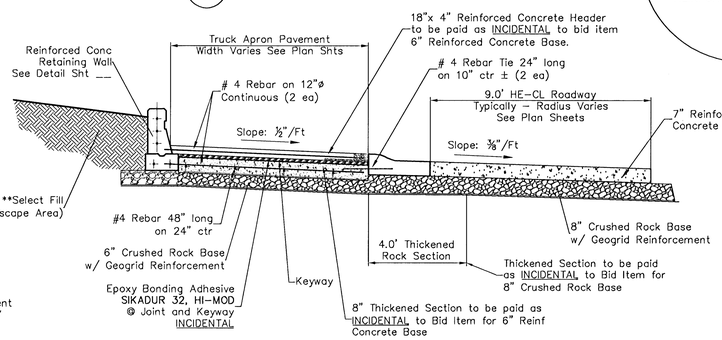


4" REINFORCED CONC HEADER

9 CONCRETE FLUME DETAILS


ON-STREET PARKING ALONG STACKMAN DR.
NO SCALE

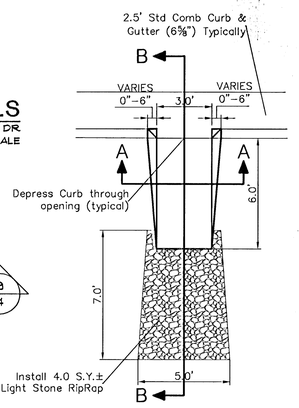

SECTION A-A (9/4)

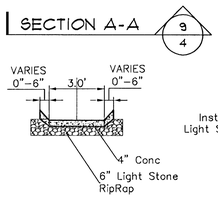

SECTION B-B (9/4)

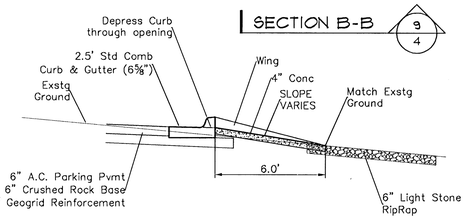

TYPICAL PAVEMENT SECTIONS

MURDOCK STREET ROUNDABOUT
NO SCALE

Eng\Riverside\Sonny Murdock\Typ Sec 2.dwg

wdm architects
Wilson Darnell Mann P.A.
105 N. Washington Wichita, Kansas 67202
ph 316.262.4700 fx 316.262.0002

BAUGHMAN COMPANY P.A.
ENGINEERING, SURVEYING, & PLANNING
316-262-7271 * 313 BELLE * WICHITA, KANSAS 67211

GERALD F. BRADLEY JR. LICENSED 15076 KANSAS PROFESSIONAL ENGINEER

RIVERSIDE PARK SYSTEM
Central Riverside Park

Wichita, Kansas

KEY PLAN



CENTRAL RIVERSIDE PARK

PRINTS ISSUED
Sept. 5, 2002

WDM No. 00113 | drawn: SS | checked: STAFF

TYPICAL PAVEMENT SECTIONS

SECTION TWO
4 of 28

© copyright 2002 Wilson Darnell Mann P.A.