
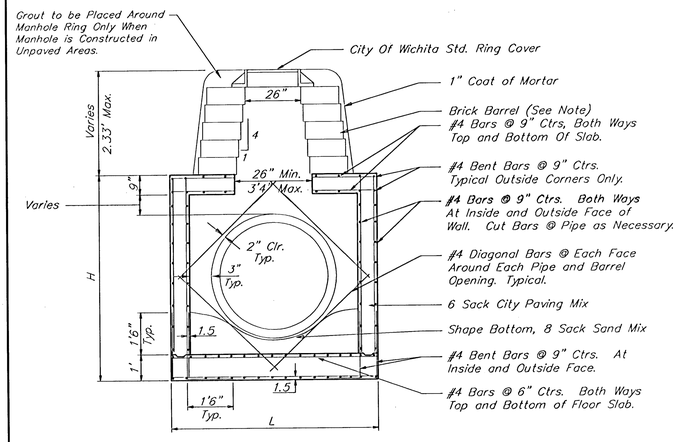



REINFORCED CONCRETE MANHOLE

DEPTH OF STACK: 0' TO 2.33'

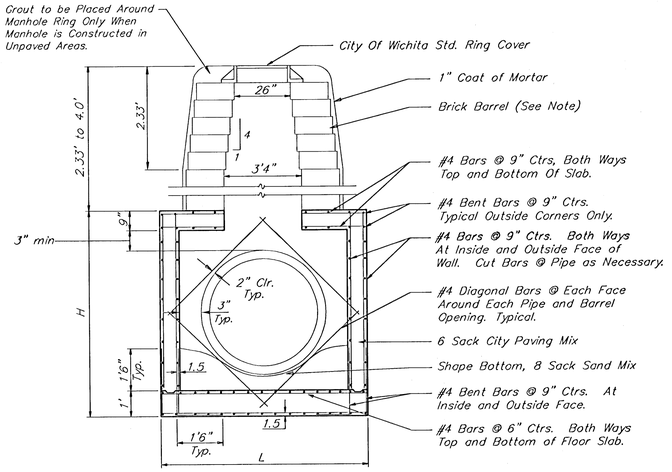


REINFORCED CONCRETE MANHOLE

DEPTH OF STACK: 2.33' TO 4.0'

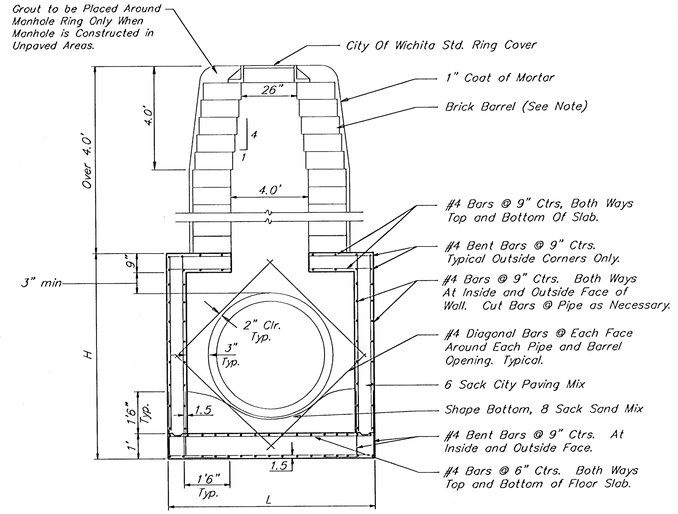

REINFORCED CONCRETE MANHOLE

DEPTH OF STACK: OVER 4.0'

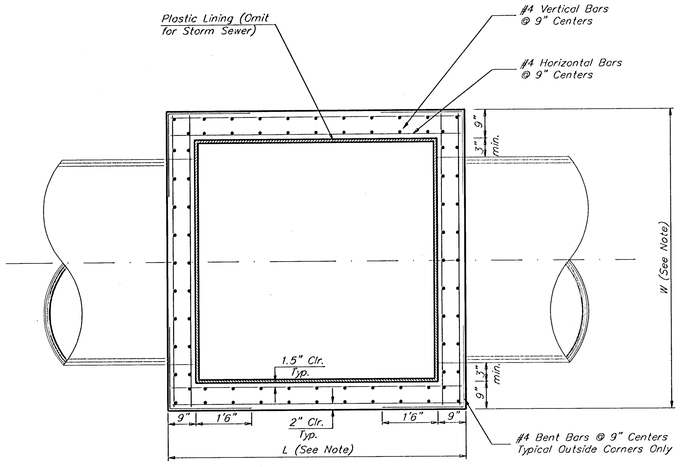

TOP VIEW

Notes:

Brick barrels less than 16' deep shall have 8" walls except when located within public street or alley pavement; then the wall shall be 12". Brick barrels more than 16' deep shall have 12" walls. The "L" and "W" dimensions shall be a minimum of 5'6" for brick barrels with 8" walls and 6'2" for brick barrels with 12" walls when the brick barrels are over 4' in height. Completed manhole shall be without leaks and watertight.

Concrete wall thicknesses shown represents manhole type located within traffic bearing areas. Manhole wall, base, & top dimensions may be reduced when manholes are not subject to vehicle loads. Contractor shall be required to submit shop drawings to the Engineer for approval.

Baughman

CITY OF WICHITA STANDARD
REINFORCED CONCRETE MANHOLE DETAIL

Baughman Company, P.A. 315 Ella St. Wichita, KS 67211 P 316.263.1221 F 316.263.0249
ENGINEERING | SURVEYING | PLANNING | LANDSCAPE ARCHITECTURE

PROJECT NUMBER 472-84262

DESIGN C.O.W. DRAWN STAFF

APPROVED DATE 08/05

REVISIONS

SCALE NONE

SHEET **31** OF **52**

\RCMH.dgn