TYLER'S LANDING 3RD ADDITION
WICHITA, SEDGWICK COUNTY, KANSAS

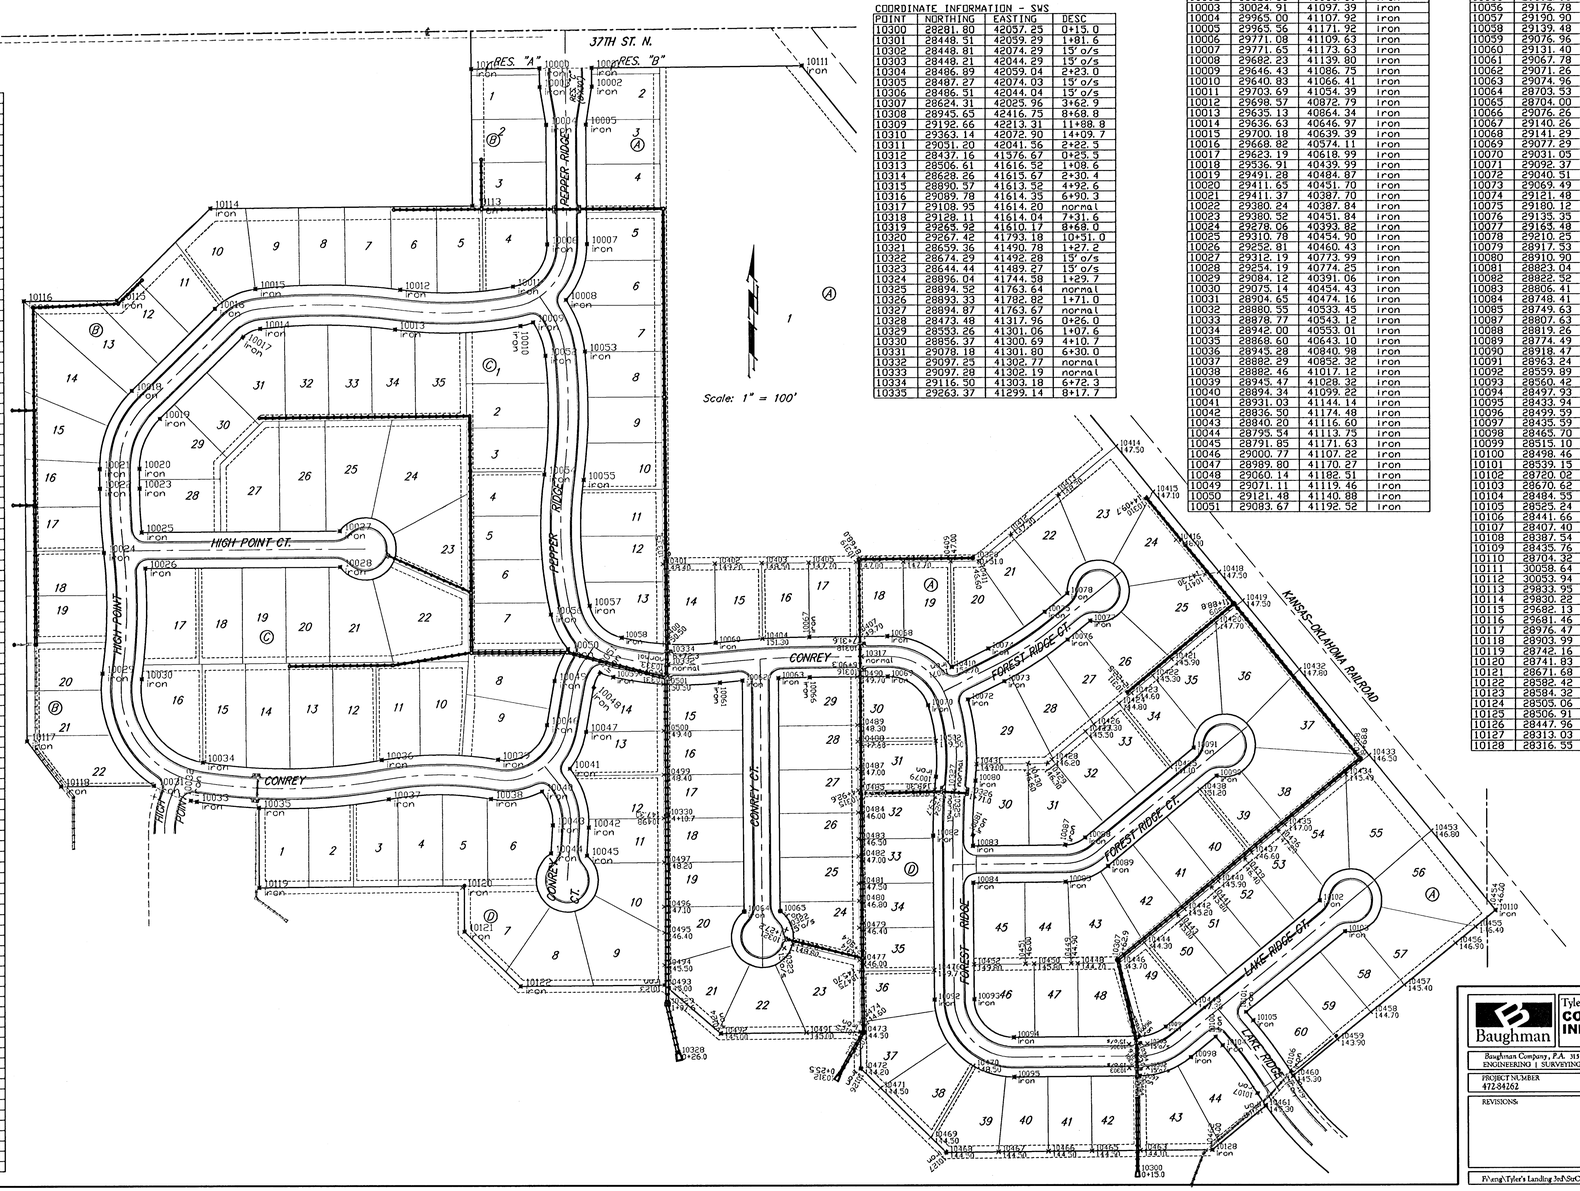

COORDINATE INFORMATION - ESMT

POINT	NORTHING	EASTING	ELEV
10400	29129.8081	41294.6486	150.50
10401	29258.3262	41294.1588	148.40
10402	29259.0137	41377.9278	149.20
10403	29259.6335	41453.4364	148.30
10404	29137.7358	41454.4370	151.30
10405	29260.2533	41528.9451	147.70
10406	29260.8793	41605.2078	147.00
10407	29140.8833	41606.1927	149.70
10408	29261.5052	41681.4705	147.70
10409	29262.1312	41757.7333	147.00
10410	29092.3665	41759.1267	150.70
10411	29262.4998	41802.6346	146.60
10412	29305.0120	41844.2814	147.30
10413	29368.1443	41930.9044	148.30
10414	29445.3405	42024.6333	147.30
10415	29373.0490	42084.1735	147.10
10416	29296.4342	42121.3642	148.00
10417	29241.0679	42166.9645	147.30
10418	29244.6204	42189.9488	147.50
10419	29198.3329	42228.0718	147.50
10420	29162.5171	42184.5856	147.70
10421	29104.5193	42113.1316	145.90
10422	29078.2542	42082.2766	145.30
10423	29050.5167	42048.9987	144.60
10424	29033.7520	42028.2436	144.80
10425	28932.6333	42111.3262	151.10
10426	29000.5252	41987.9008	145.30
10427	28989.2499	41974.2107	145.30
10428	28944.7477	41920.1778	146.20
10429	28938.3903	41912.4588	146.30
10430	28938.1424	41882.2569	146.60
10431	28937.4588	41798.9734	149.00
10432	29087.7191	42319.1746	147.80
10433	28951.3252	42431.5102	146.50
10434	28920.4868	42394.0674	145.40
10435	28839.8538	42296.1657	147.00
10436	28830.5458	42284.8643	147.20
10437	28795.3517	42242.1328	146.60
10438	28896.4704	42158.8501	151.20
10439	28786.0437	42230.8313	146.40
10440	28750.8495	42188.0998	145.90
10441	28741.5415	42176.7984	145.80
10442	28706.3473	42134.0669	145.20
10443	28697.0394	42122.7655	145.00
10444	28652.5372	42068.7326	144.30
10445	28553.7341	42150.1079	147.30
10446	28619.3313	42028.4151	143.70
10447	28499.5908	42060.5265	146.20
10448	28618.7836	41961.6913	144.70
10449	28618.6975	41951.2038	144.90
10450	28618.2090	41891.6939	145.80
10451	28618.0947	41877.7650	146.00
10452	28617.4135	41794.7678	149.80
10453	28829.6298	42531.7400	146.80
10454	28704.3175	42634.9487	146.00
10455	28677.9947	42602.9884	146.40
10456	28651.4616	42570.8276	146.90
10457	28583.3694	42488.0978	145.40
10458	28538.8672	42434.0649	144.70
10459	28494.3651	42380.0320	143.90
10460	28435.7566	42308.8717	145.30
10461	28387.5430	42264.2277	145.30
10462	28316.5491	42178.0294	144.00
10463	28315.5970	42062.0367	144.10
10464	28435.5929	42061.0518	146.20
10465	28314.9568	41984.0393	144.50
10466	28314.3822	41914.0417	144.50
10467	28313.7233	41833.7572	144.50
10468	28313.0302	41749.3185	144.50
10469	28337.3629	41724.5831	144.50
10470	28451.9253	41793.0688	148.50
10471	28416.7961	41643.8351	144.50
10472	28447.9628	41612.1525	144.20
10473	28506.9069	41611.6687	144.50
10474	28523.2016	41611.5349	144.60
10475	28607.1574	41610.8458	145.70
10476	28608.1423	41730.8418	149.70
10477	28624.3360	41610.7048	146.00
10478	28651.0255	41502.8476	148.80
10479	28677.1550	41610.2713	146.40
10480	28719.8997	41609.9204	146.80
10481	28747.5368	41609.6936	147.50
10482	28789.8974	41609.3459	147.00
10483	28817.5345	41609.1190	146.50
10484	28859.8950	41608.7713	146.00
10485	28895.5319	41608.4788	145.70
10486	28896.5433	41731.7020	148.30
10487	28929.8927	41608.1969	147.00
10488	28973.5292	41607.8386	147.60
10489	28999.8903	41607.6222	148.30
10490	29076.8877	41606.9902	149.70
10491	29506.1935	41325.0146	145.00
10492	29505.0630	41387.0294	145.00
10493	29584.3245	41296.7275	145.00
10494	28617.0211	41296.6029	145.50
10495	28669.7961	41296.4018	146.40
10496	28711.3248	41296.2435	147.10
10497	28781.3250	41295.9767	148.20
10498	28851.3252	41295.7099	147.30
10499	28921.3253	41295.4432	148.40
10500	28991.3255	41295.1764	149.40
10501	29065.6490	41294.8931	150.50
10502	28974.3604	41733.4619	149.50

COORDINATE INFORMATION - SVS

POINT	NORTHING	EASTING	DESC
10300	28281.80	42057.23	0+15.0
10301	28448.51	42059.29	1+81.6
10302	28448.81	42074.29	15' o/s
10303	28448.21	42044.29	15' o/s
10304	28486.89	42059.04	2+23.0
10305	28487.27	42074.03	15' o/s
10306	28486.51	42044.04	15' o/s
10307	28624.31	42025.96	3+62.9
10308	28945.65	42416.75	8+68.9
10309	29192.66	42213.31	11+88.8
10310	29363.14	42072.90	14+09.7
10311	29051.20	42041.56	2+22.5
10312	28437.16	41576.67	0+25.5
10313	28506.61	41616.52	1+08.6
10314	28628.26	41615.67	2+30.4
10315	28890.57	41613.52	4+92.6
10316	29089.78	41614.35	6+90.3
10317	29108.95	41614.20	normal
10318	29128.11	41614.04	7+31.6
10319	29268.92	41610.17	8+68.0
10320	29267.42	41793.18	10+51.0
10321	28659.36	41490.78	1+27.2
10322	28674.29	41492.28	15' o/s
10323	28644.44	41489.27	15' o/s
10324	28896.04	41744.58	1+29.7
10325	28894.52	41763.64	normal
10326	28893.33	41782.82	1+71.0
10327	28894.87	41763.67	normal
10328	28473.48	41317.96	0+25.0
10329	28533.26	41301.06	1+07.6
10330	28856.37	41300.69	4+10.7
10331	29078.18	41301.80	6+30.0
10332	29097.25	41302.77	normal
10333	29097.28	41302.19	normal
10334	29116.50	41303.18	6+72.3
10335	29263.37	41299.14	8+17.7

COORDINATE INFORMATION - IRONS

POINT	NORTHING	EASTING	DESC
10000	30054.91	41097.13	iron
10001	30055.65	41181.12	iron
10002	30025.65	41181.39	iron
10003	30024.91	41097.39	iron
10004	29965.00	41107.92	iron
10005	29965.36	41171.92	iron
10006	29771.08	41109.63	iron
10007	29771.65	41173.63	iron
10008	29682.23	41139.80	iron
10009	29646.43	41086.75	iron
10010	29640.83	41066.41	iron
10011	29703.69	41054.39	iron
10012	29698.57	40872.79	iron
10013	29635.13	40864.34	iron
10014	29636.63	40646.97	iron
10015	29700.18	40639.39	iron
10016	29668.82	40574.11	iron
10017	29623.19	40618.99	iron
10018	29536.91	40439.99	iron
10019	29491.28	40484.87	iron
10020	29411.65	40451.70	iron
10021	29411.37	40387.70	iron
10022	29380.24	40387.84	iron
10023	29380.52	40451.84	iron
10024	29278.06	40393.92	iron
10025	29310.78	40454.90	iron
10026	29252.81	40460.43	iron
10027	29312.19	40773.99	iron
10028	29254.19	40774.25	iron
10029	29084.12	40391.06	iron
10030	29075.14	40454.43	iron
10031	28904.65	40474.16	iron
10032	28880.55	40533.45	iron
10033	28878.77	40543.12	iron
10034	28942.00	40553.01	iron
10035	28868.60	40643.10	iron
10036	28945.28	40840.98	iron
10037	28882.29	40852.32	iron
10038	28882.46	41017.12	iron
10039	28945.47	41028.32	iron
10040	28894.34	41099.22	iron
10041	28931.03	41144.14	iron
10042	28836.50	41174.48	iron
10043	28840.20	41116.60	iron
10044	28795.54	41113.75	iron
10045	28791.85	41171.63	iron
10046	29000.77	41107.22	iron
10047	28989.80	41170.27	iron
10048	29060.14	41182.51	iron
10049	29071.11	41119.46	iron
10050	29121.48	41140.88	iron
10051	29083.67	41192.52	iron

COORDINATE INFORMATION - IRONS

POINT	NORTHING	EASTING	DESC
10052	29592.68	41106.42	iron
10053	29599.60	41170.05	iron
10054	29401.55	41103.83	iron
10055	29392.91	41167.23	iron
10056	29176.78	41113.61	iron
10057	29190.90	41176.03	iron
10058	29139.48	41227.79	iron
10059	29076.96	41214.08	iron
10060	29131.40	41378.98	iron
10061	29067.78	41385.94	iron
10062	29071.26	41421.96	iron
10063	29074.96	41479.93	iron
10064	28703.53	41424.98	iron
10065	28704.00	41482.98	iron
10066	29076.26	41530.46	iron
10067	29140.26	41529.93	iron
10068	29141.29	41655.46	iron
10069	29077.29	41655.99	iron
10070	29031.05	41720.97	iron
10071	29092.37	41759.13	iron
10072	29040.51	41785.12	iron
10073	29069.49	41843.71	iron
10074	29121.48	41818.00	iron
10075	29180.12	41908.67	iron
10076	29135.35	41945.54	iron
10077	29163.48	41982.13	iron
10078	29210.25	41945.25	iron
10079	28917.53	41733.62	iron
10080	28910.90	41797.28	iron
10081	28883.04	41793.08	iron
10082	28882.32	41729.08	iron
10083	28806.41	41793.22	iron
10084	28748.41	41793.69	iron
10085	28749.63	41942.34	iron
10087	28807.63	41941.87	iron
10088	28819.26	41973.87	iron
10089	28774.49	42010.74	iron
10090	28918.47	42185.56	iron
10091	28963.24	42148.69	iron
10092	28559.89	41731.24	iron
10093	28560.42	41795.24	iron
10094	28497.93	41858.75	iron
10095	28433.94	41859.28	iron
10096	28499.59	42060.53	iron
10097	28435.59	42061.05	iron
10098	28465.70	42143.89	iron
10099	28515.10	42103.20	iron
10100	28498.46	42183.67	iron
10101	28539.15	42233.07	iron
10102	28780.02	42352.01	iron
10103	28670.62	42392.70	iron
10104	28484.55	42195.12	iron
10105	28525.24	42244.53	iron
10106	28441.66	42305.07	iron
10107	28407.40	42251.01	iron
10108	28387.54	42264.23	iron
10109	28435.76	42308.87	iron
10110	28704.38	42634.95	iron
10111	30058.64	41519.52	iron
10112	30053.94	40987.13	iron
10113	29833.93	40989.07	iron
10114	29830.22	40567.09	iron
10115	29682.13	40416.51	iron
10116	29681.46	40266.51	iron
10117	28976.47	40265.62	iron
10118	28903.99	40324.49	iron
10119	28742.16	40643.66	iron
10120	28741.83	40971.06	iron
10121	28671.68	40972.32	iron
10122	28582.42	41064.66	iron
10123	28584.32	41296.73	iron
10124	28505.06	41387.03	iron
10125	28506.91	41611.67	iron
10126	28447.96	41612.15	iron
10127	28313.03	41749.32	iron
10128	28316.55	42178.03	iron

Baughman

Tyler's Landing 3rd Addition Phase 1
COORDINATE INFORMATION

Baughman Company, P.A. 315 Ellis St. Wichita, KS 67211 P 316.263.7271 F 316.263.0149
ENGINEERING | SURVEYING | PLANNING | LANDSCAPE ARCHITECTURE

PROJECT NUMBER	DESIGN	DRAWN
472-84262	AEG	TMS
REVISIONS:	APPROVED	DATE 08/05
	SCALE Noted	
	SHEET 41 OF 52	

F:\eng\Tyler's landing 3rd\StCoords 0507-E283