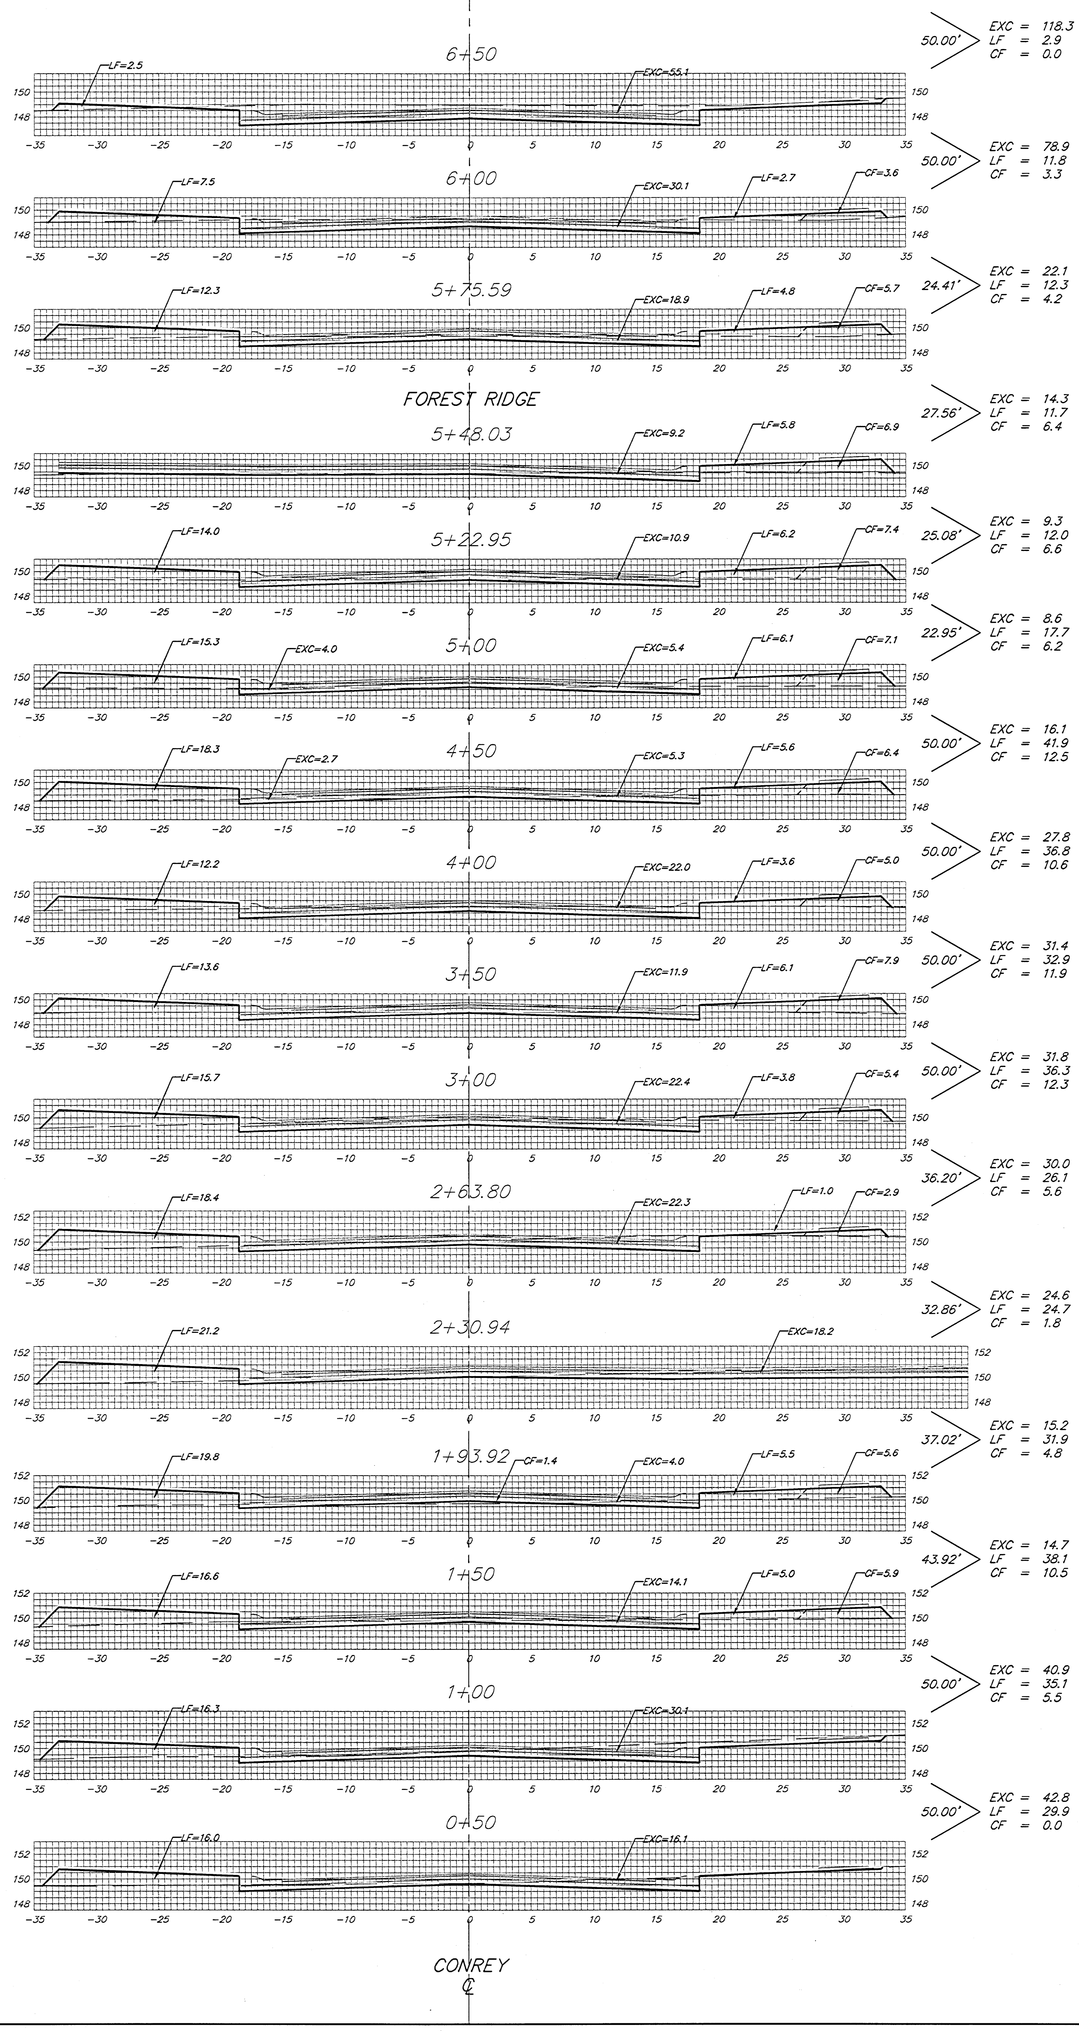


Sheet Totals:

Excavation = 526.8 C.Y.
Loose Fill = 402.1 C.Y.
Compacted Fill = 102.2 C.Y.

Baughman

Baughman Company, P.A. 11515 N. Wilkins, Kirkville, Missouri 63501 816.665.1111 816.665.1919
ENGINEERING | SURVEYING | PLANNING | LANDSCAPE ARCHITECTURE

PROJECT NUMBER
412-94162

SHEET
42 OF 52

05/07/2021

TrentonBaptistNS1