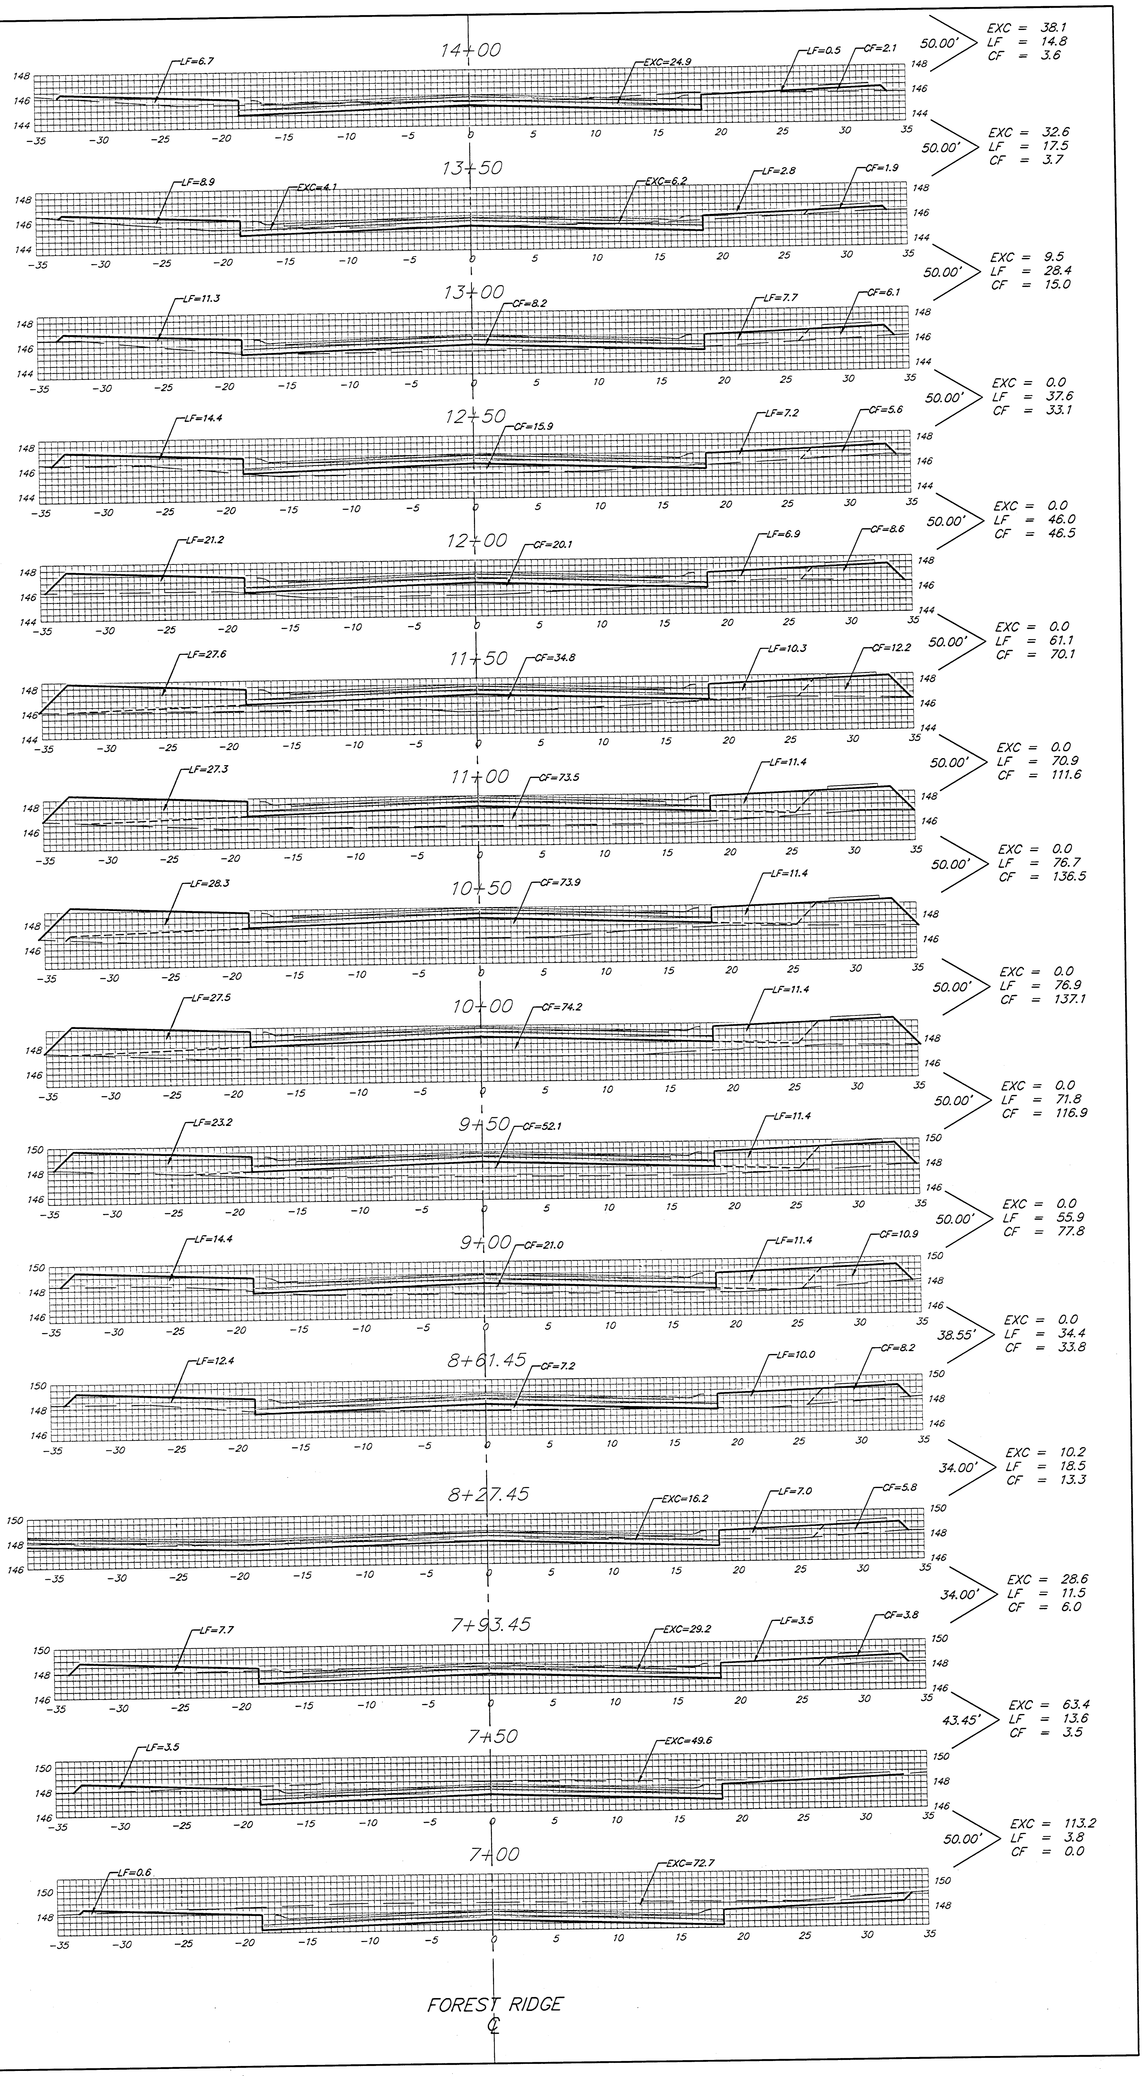


Sheet Totals:

Excavation	=	*295.6 C.Y.*
Loose Fill	=	*639.4 C.Y.*
Compacted Fill	=	*808.5 C.Y.*

Baughman

Baughman Company, P.A. 335 Ellis St. Wichita, KS 67211 P 316.630.0319 F 316.630.0320
ENGINEERING SURVEYING PLANNING LANDSCAPE ARCHITECTURE

Friedensburg/KS52

4124062

SHEET **43** OF **52**

05/07/2021