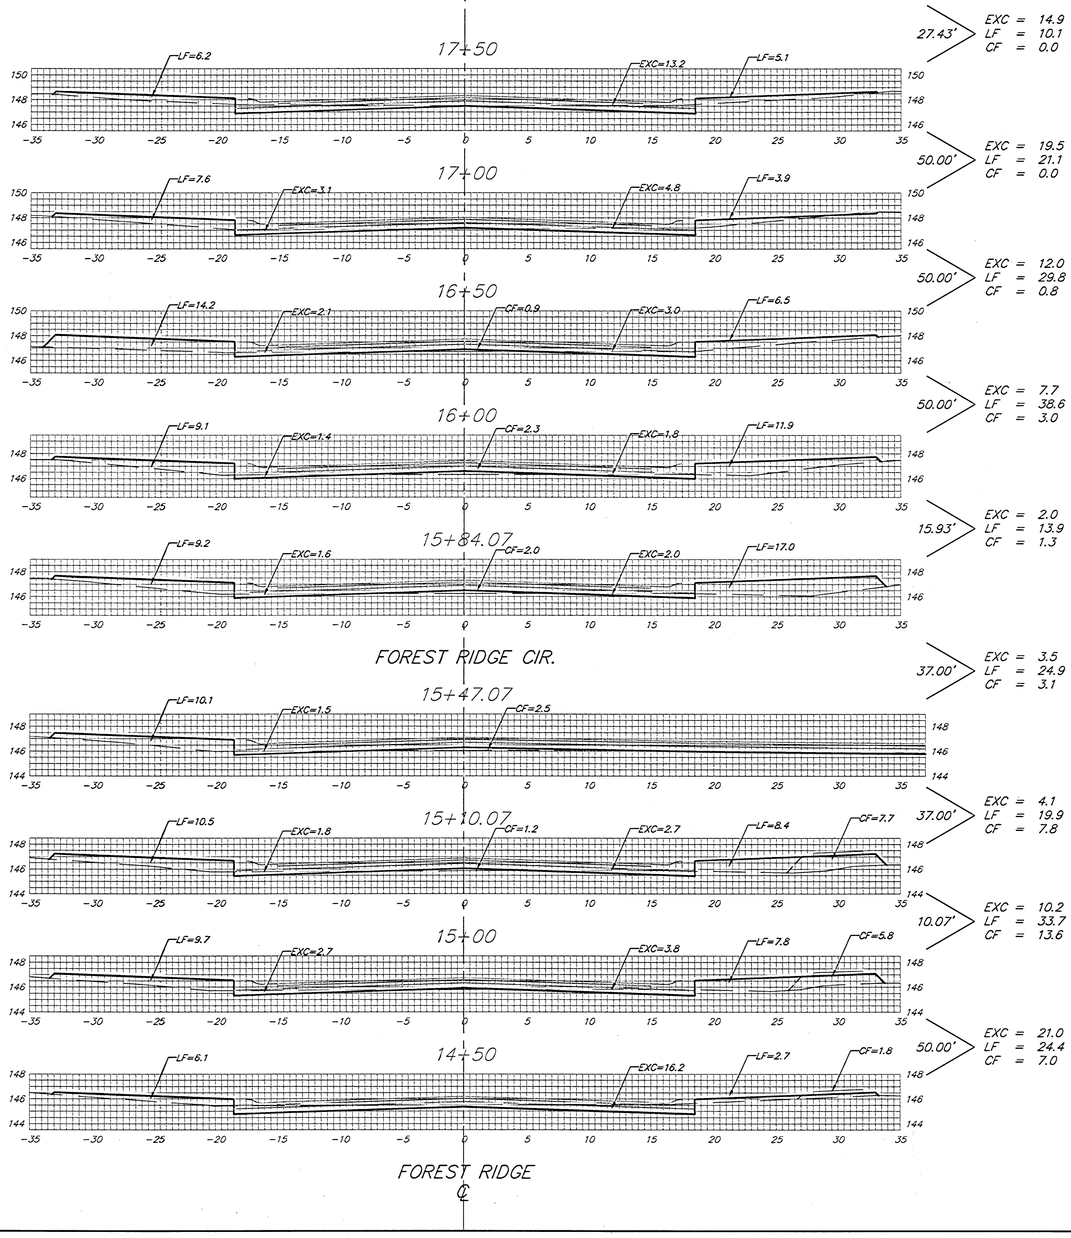


Sheet Totals:

Excavation = 94.9 C.Y.

Loose Fill = 216.4 C.Y.

Compacted Fill = 36.6 C.Y.

Baughman

Baughman Company, P.A. 315 Elm St. Wichita, KS 67211 P 316.262.7271 F 316.262.6249

ENGINEERING | SURVEYING | PLANNING | LANDSCAPE ARCHITECTURE

TIMOTHY J. BAUGHMAN 14238 REG.

SHEET 44 OF 52

05-07-E393

TimSubdivPlat.DWG