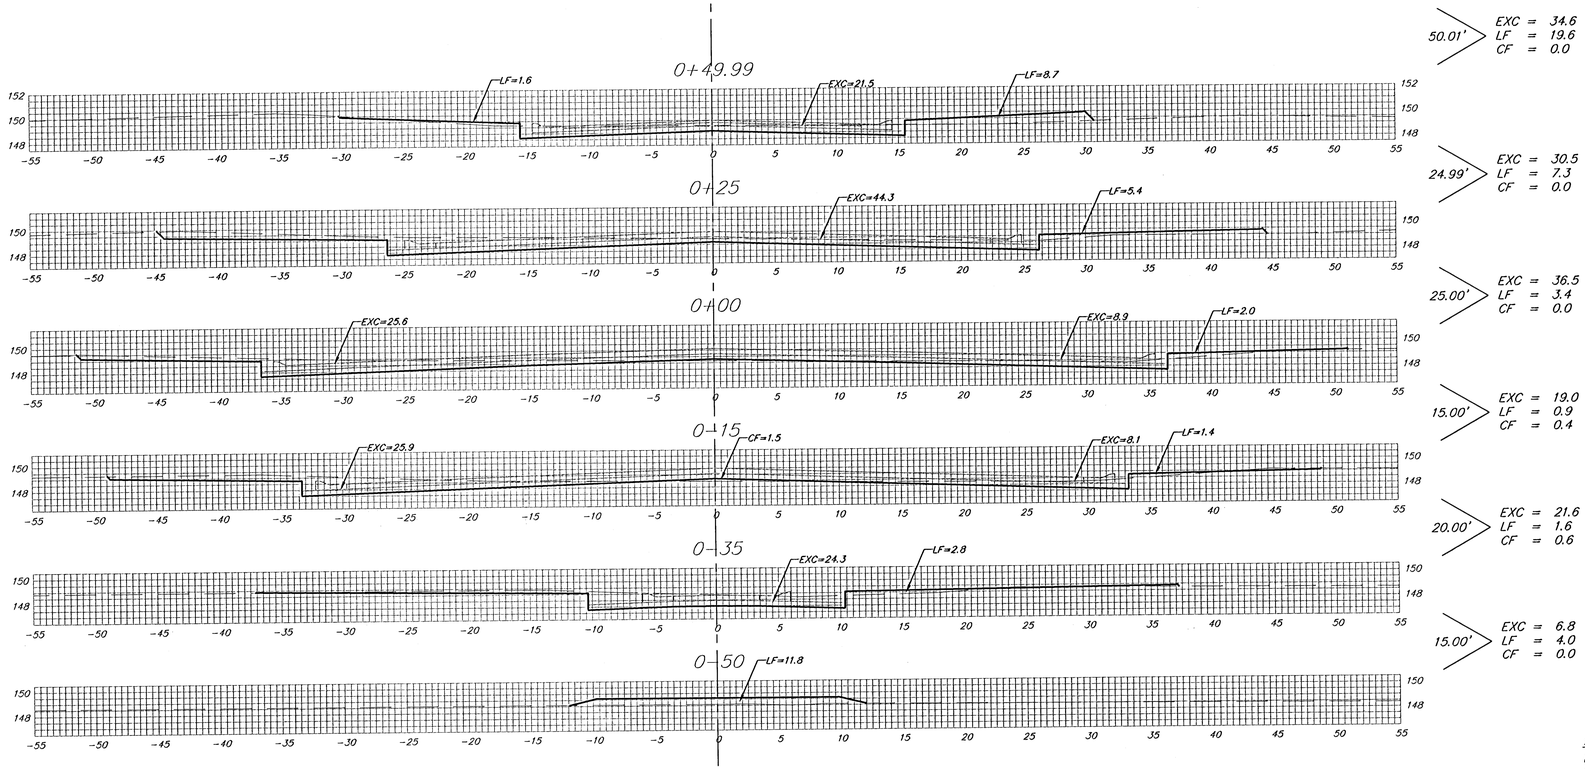


Sheet Totals:

Excavation	=	*149.0 C.Y.*
Loose Fill	=	*36.8 C.Y.*
Compacted Fill	=	*1.0 C.Y.*

Baughman Company, P.A. 315 Ellis St. Wichita, KS 67211 P 316.262.7271 F 316.262.0149
ENGINEERING | SURVEYING | PLANNING | LANDSCAPE ARCHITECTURE

PROJECT NUMBER 472-84262

SHEET **46** OF **52**

TylenLandingInfrNS5

05-07-E283