
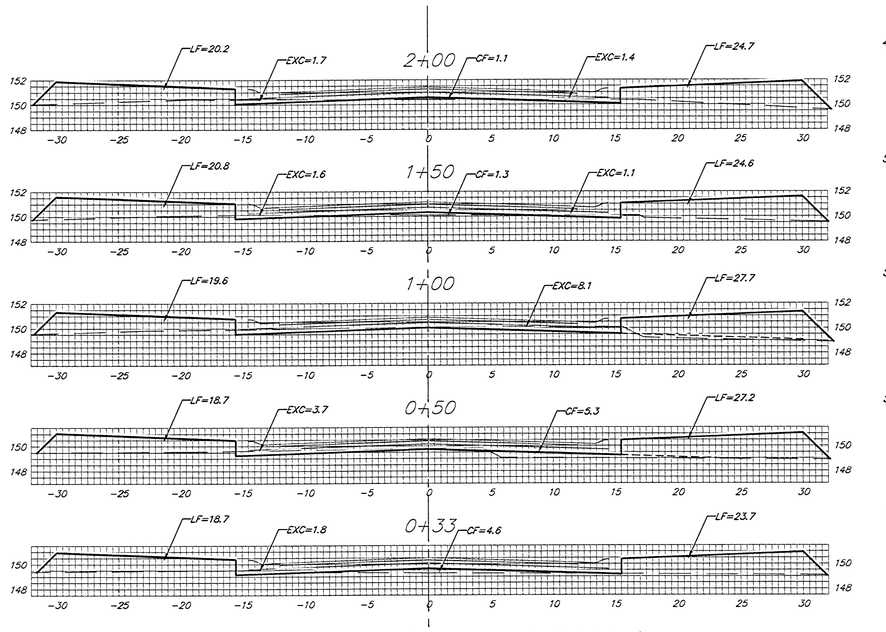


FOREST RIDGE CT. (LOTS 20–29, BLOCK A)

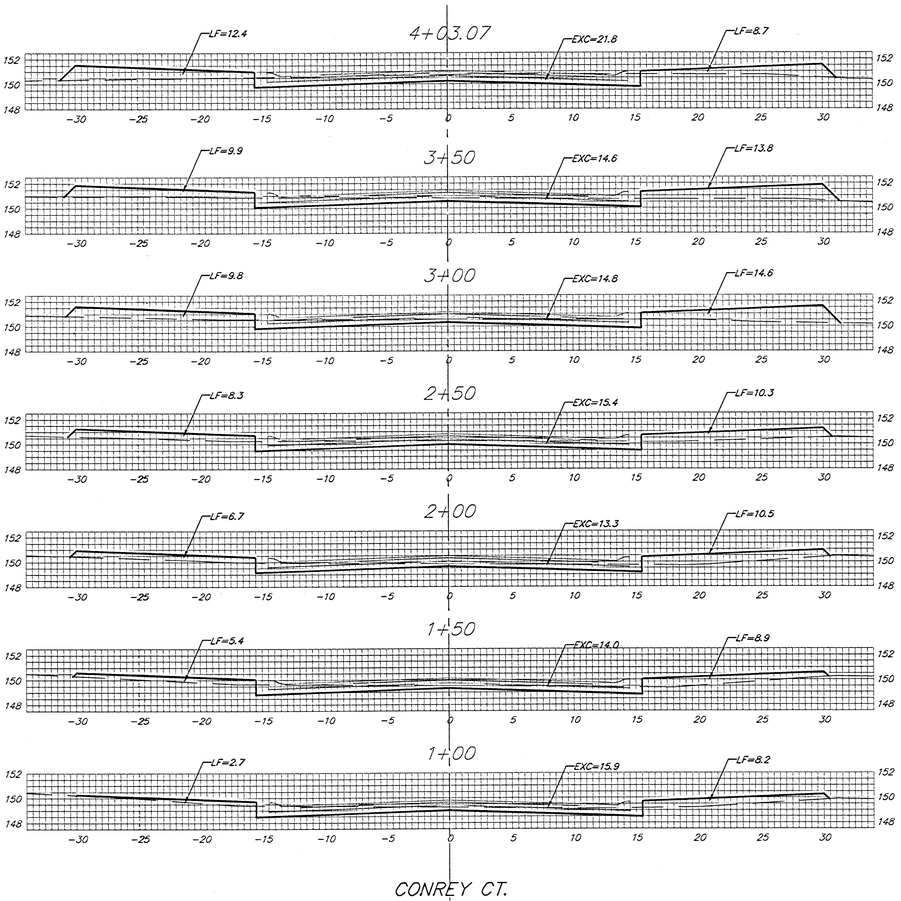

CONREY CT.

℄

Sheet Totals:

Excavation	=	*204.9 C.Y.*
Loose Fill	=	*624.4 C.Y.*
Compacted Fill	=	*71.4 C.Y.*

Baughman

Baughman Group, P.A. 1410 N. Walnut, Bozeman, Montana 59715
ENGINEERING | SURVEYING | PLANNING | LANDSCAPE ARCHITECTURE

PROJECT NUMBER 4718.02

SHEET **47** OF **52**

05/07/2021

T:\4718.02\dwg\4718X55