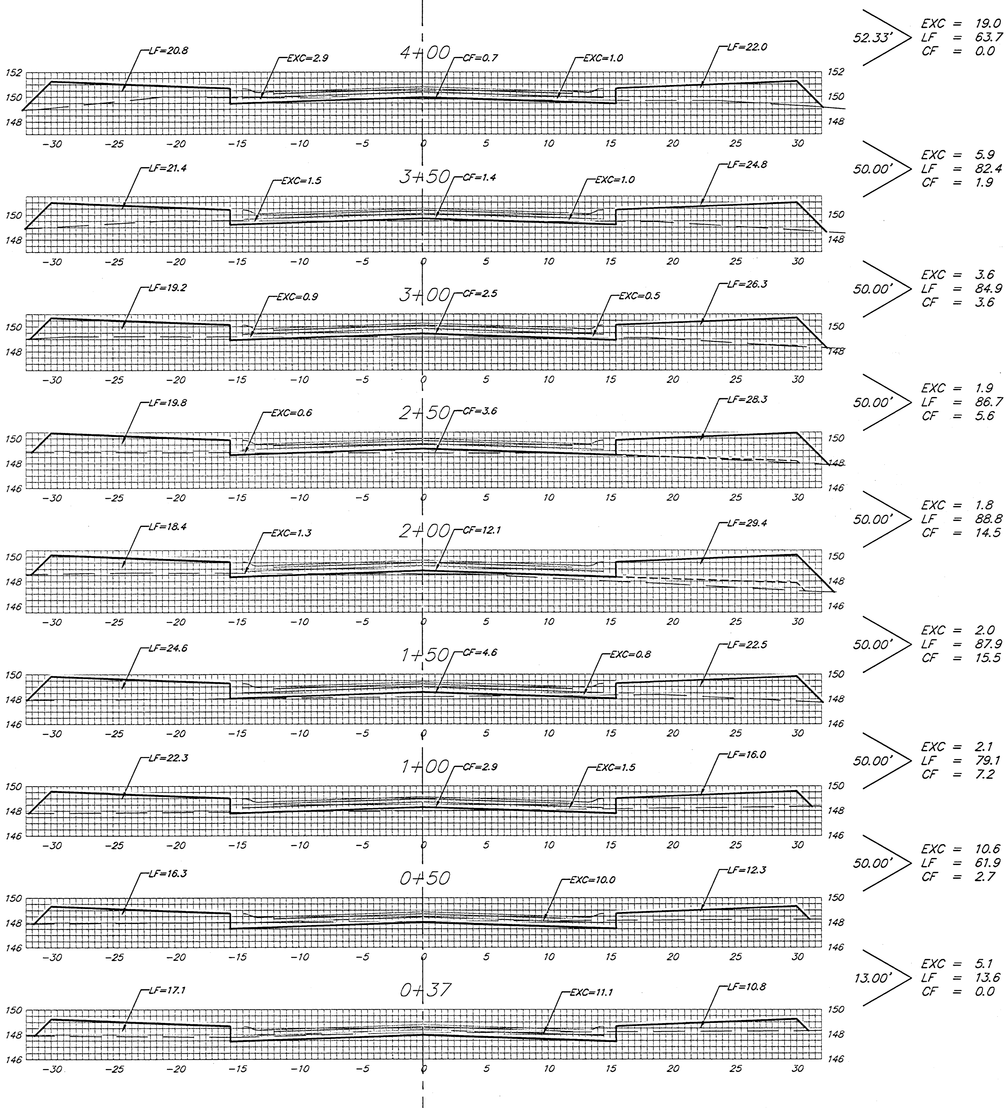


FOREST RIDGE CT. (LOTS 30–45, BLOCK A)

℄

Sheet Totals:

Excavation	=	52.0 C.Y.
Loose Fill	=	649.0 C.Y.
Compacted Fill	=	51.0 C.Y.

Baughman

Baughman Company, P.A. 1418 Hwy. 64 West • P.O. Box 1210 • Waxhaw, NC 28173 • P 704.843.2121 • F 704.843.1618
ENGINEERING | SURVEYING | PLANNING | LANDSCAPE ARCHITECTURE

PROJECT NUMBER
4724H62

SHEET
49 OF 52

0507E03