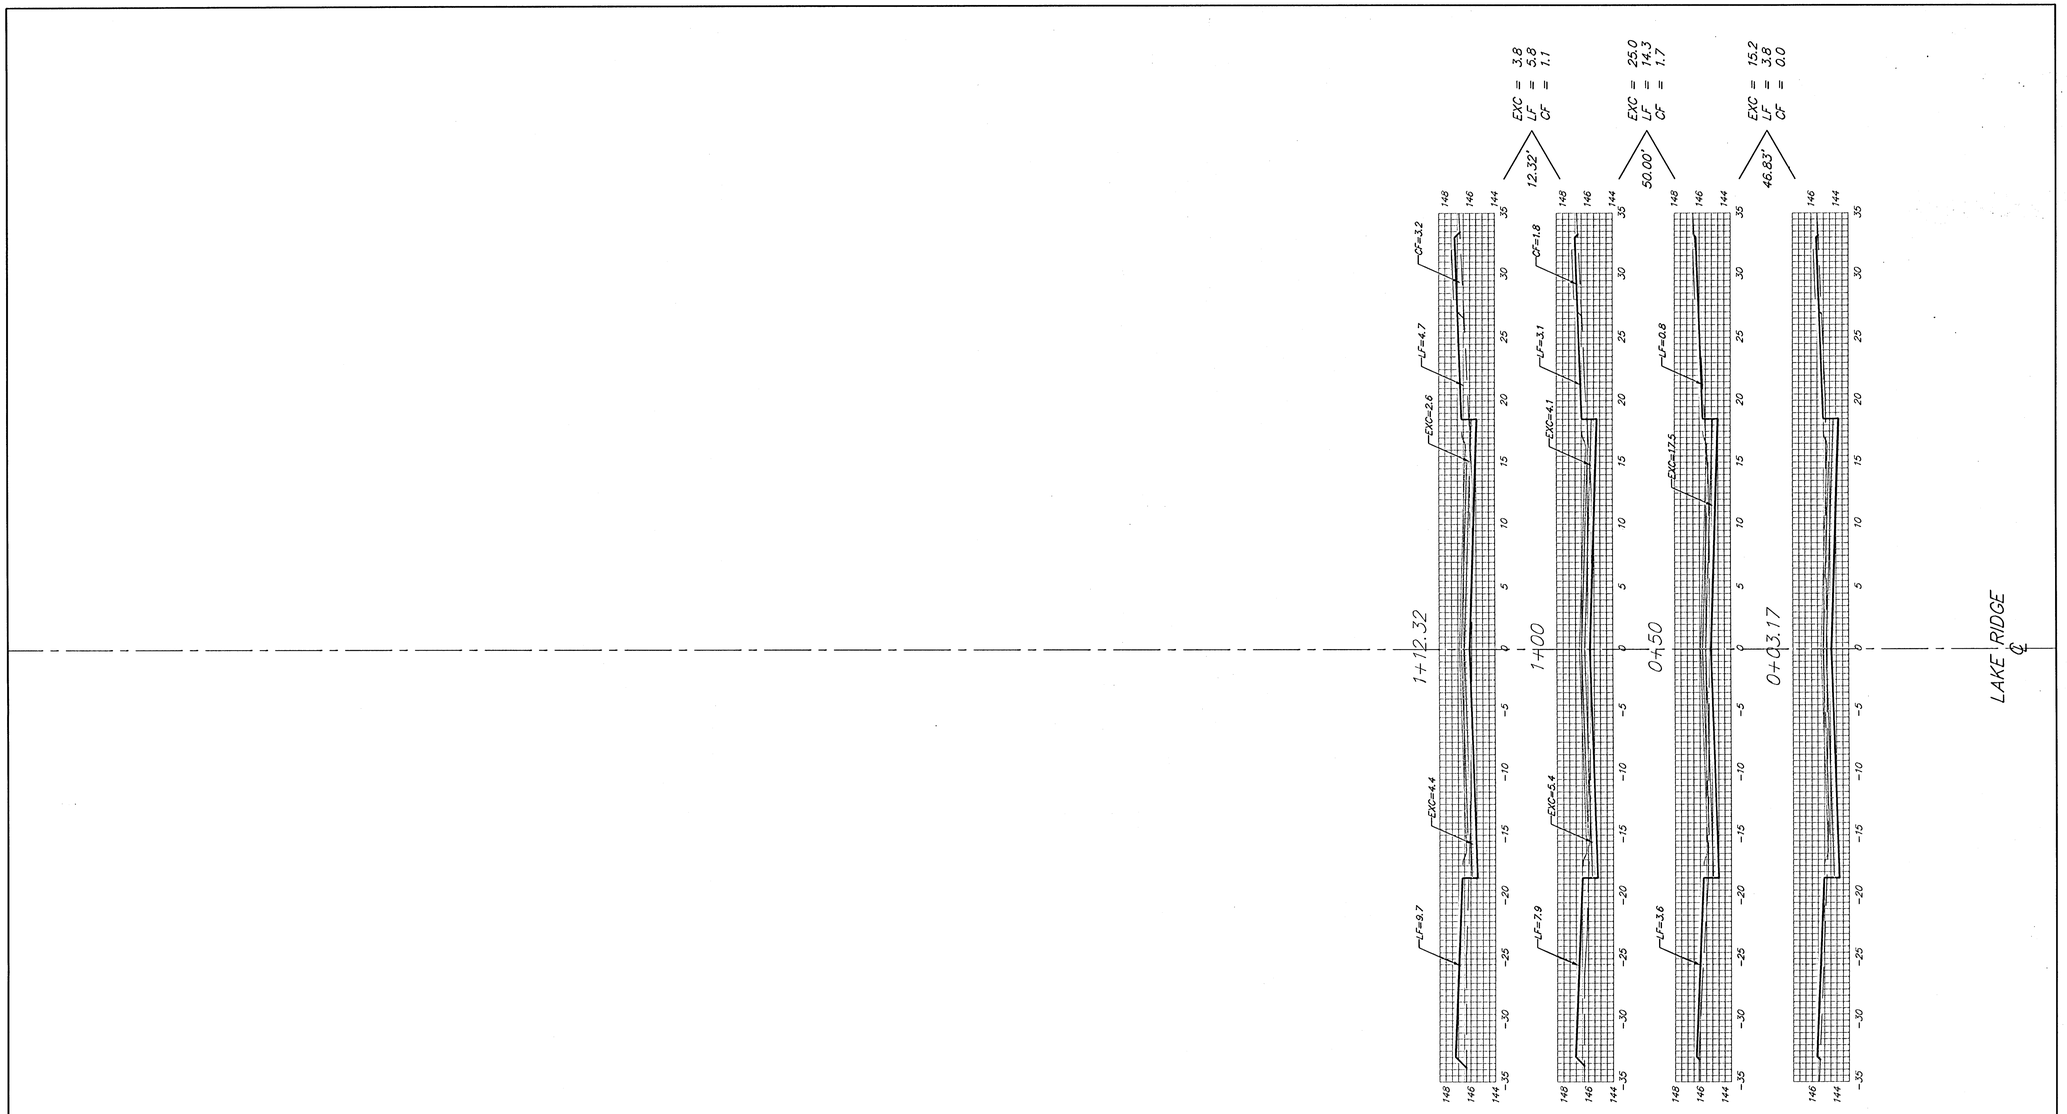


Sheet Totals:

Excavation	=	*44.0 C.Y.*
Loose Fill	=	*23.9 C.Y.*
Compacted Fill	=	*2.8 C.Y.*

Baughman

Baughman Company, P.A. 315 Ella St. Wichita, KS 67211 P 316-262-7271 F 316-262-0149
ENGINEERING | SURVEYING | PLANNING | LANDSCAPE ARCHITECTURE

PROJECT NUMBER 472-84262

SHEET **51** OF **52**

TylerLanding3rdXS10

0507.E283