


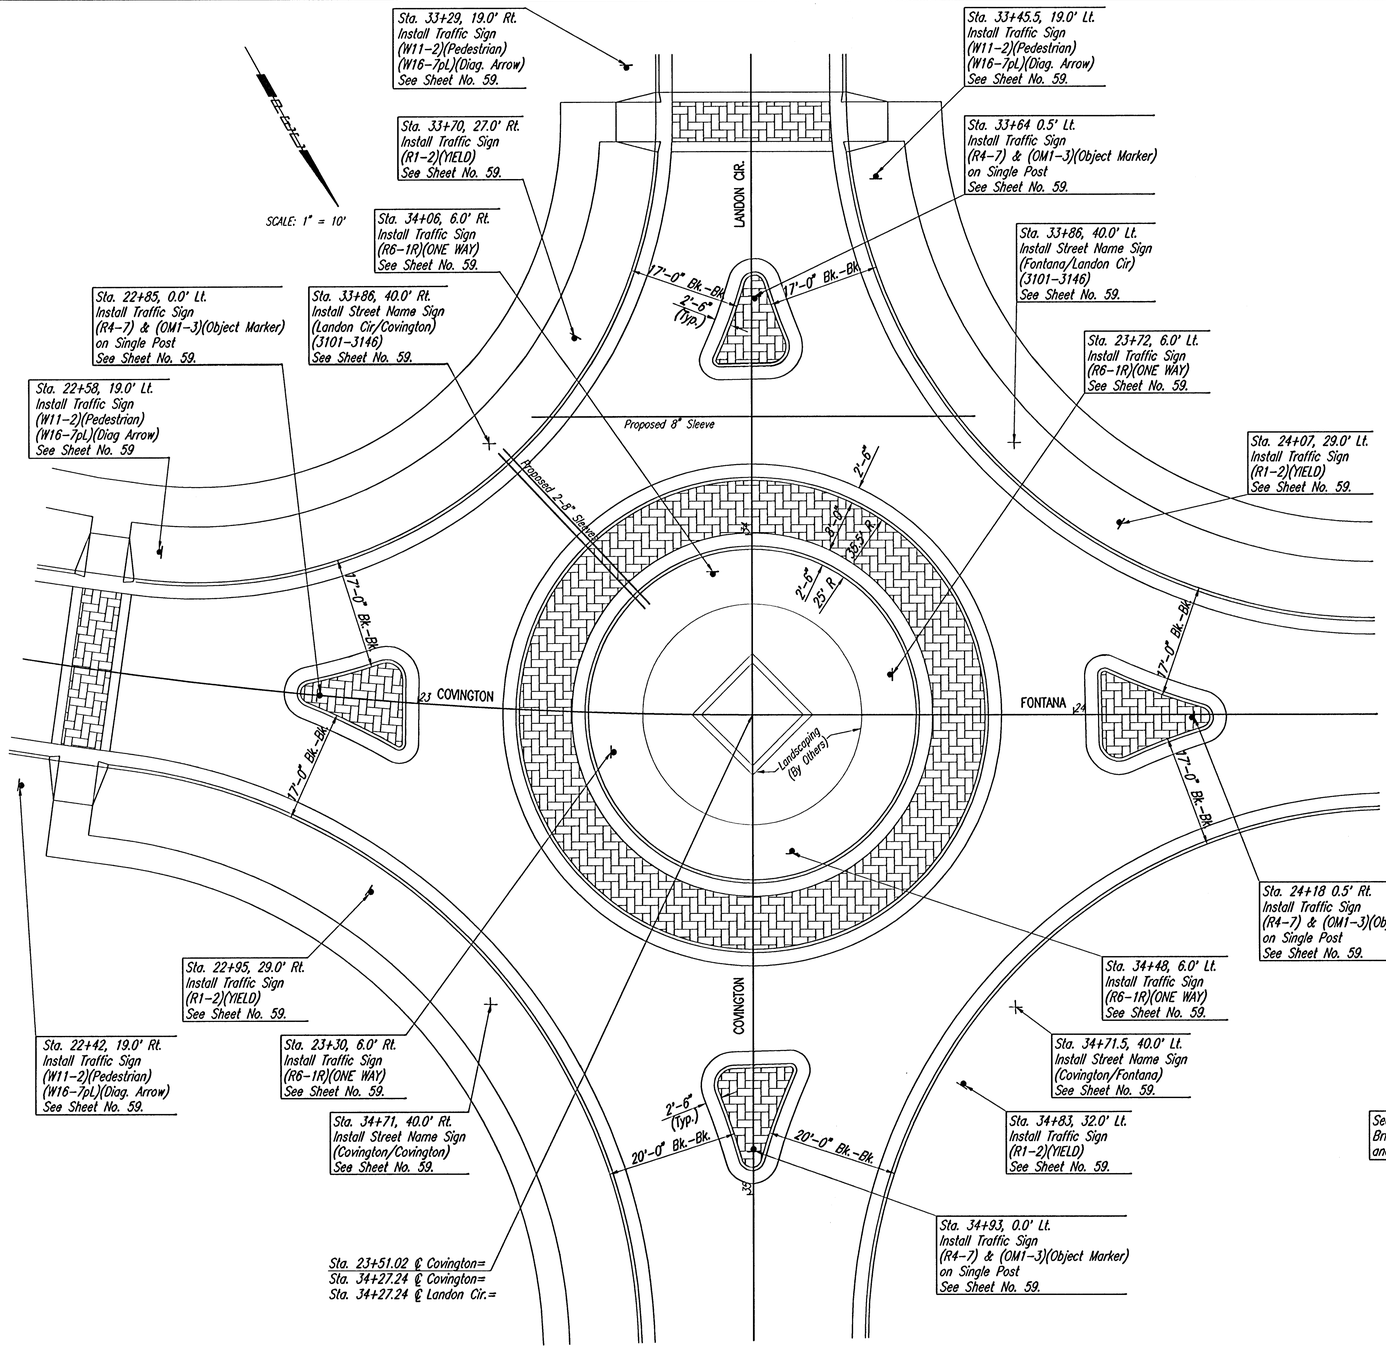


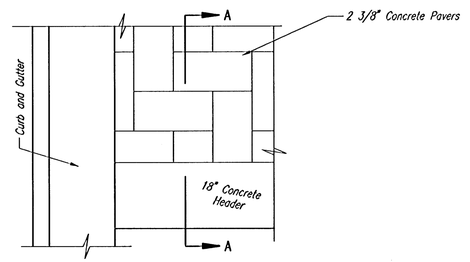

PLAN

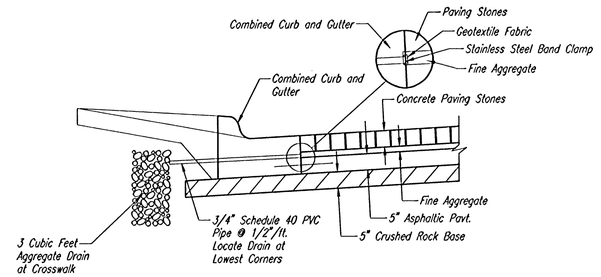

BRICK PAVEMENT DRAIN DETAIL
(4 Required)

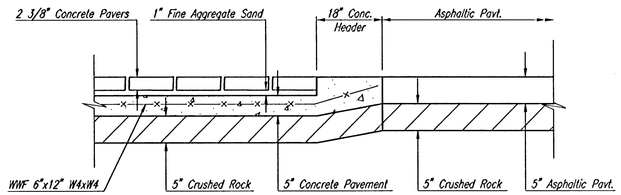

SECTION A-A THRU CROSS WALK

CROSS WALK DETAILS

No.	Revision	By	Date

FONTANA ADDITION-PHASE 1

ROUNDABOUT SIGNING PLAN AND MISCELLANEOUS DETAILS

JAMES L. ARMOUR, P.E.- CITY ENGINEER
CITY OF WICHITA PROJECT NO. 472-84086

Professional **E**ngineering **C**onsultants, P.A.
303 S. TOPEKA • WICHITA, KANSAS 67202
316-262-2691 • FAX 316-262-3003

Designed by	BDB, BLB	Job No.	35-04485-000	Sheet 31 of 101
Drawn by	BJS	Date	September 2004	

BRIAN D. BOUTWELL LICENSED 10889 PROFESSIONAL ENGINEER

Saved: 02-14-2006 11:43:28 AM by: BJS
Plot: 02-14-2006 11:45:58 AM by: JMJ
O:\2004\04485\000\ROUNDABOUT_DETAILS