PROJECT NO.	YEAR	SHEET NO.	TOTAL SHEETS
35-04485-000		60	101

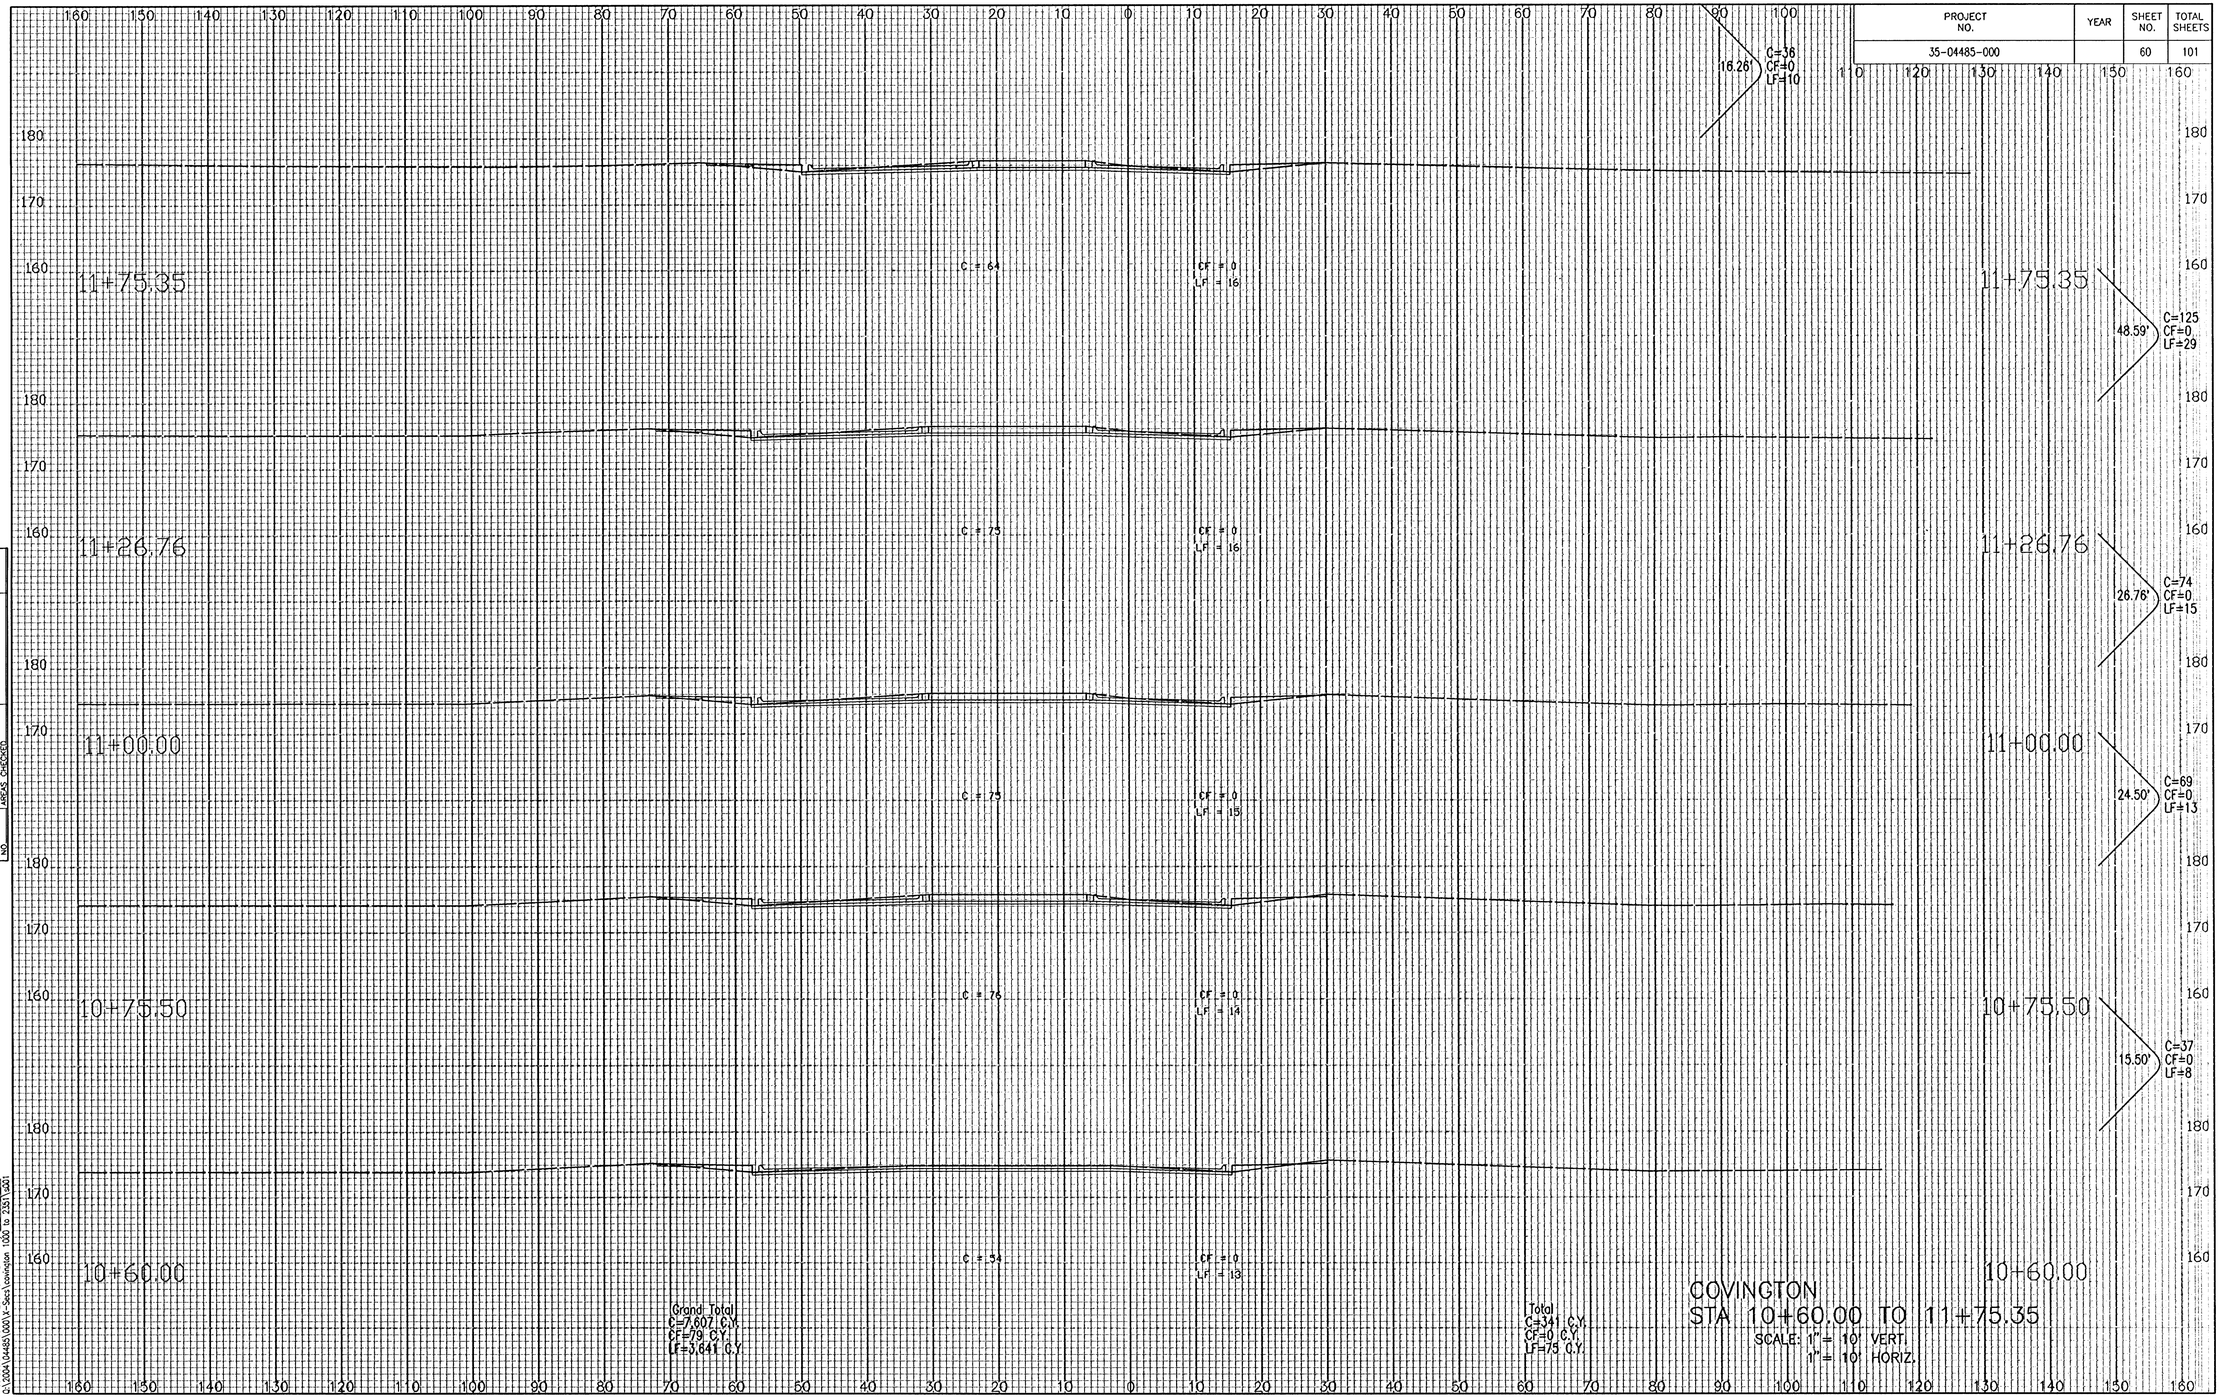

NOTE BOOK TEMPLATE
NO. AREAS AREAS CHECKED

Saved 03-14-2006 8:05:18 AM by JMU
Plot Scale 1:1 03-14-2006 8:06:24 AM by JOE M. URBAN
G:\DGN\04485\000\X-Sec\Covington 1000 to 2351.dgn