
McCORMICK STREET IMPROVEMENT
STORM WATER SEWER PLANS
LINE 5 AND LINE 6

Sta. 0+31.8, Line 5
℄ Sta. 43+00.0 (McCormick), 25.67' Lt.
Const. Std. Type 1A Curb Inlet
L = 6'-4", W = 4'-4"

Sta. 0+00.0, Line 5
℄ Sta. 43+00.0 (McCormick), 57.43' Lt.
Install End Section and Construct RCP
Outfall. See Sht. No. 37

Sta. 0+83.1, Line 5
℄ Sta. 43+00.0 (McCormick), 25.67' Rt.
Const. Std. Type 1A Curb Inlet
L = 6'-4", W = 4'-4"

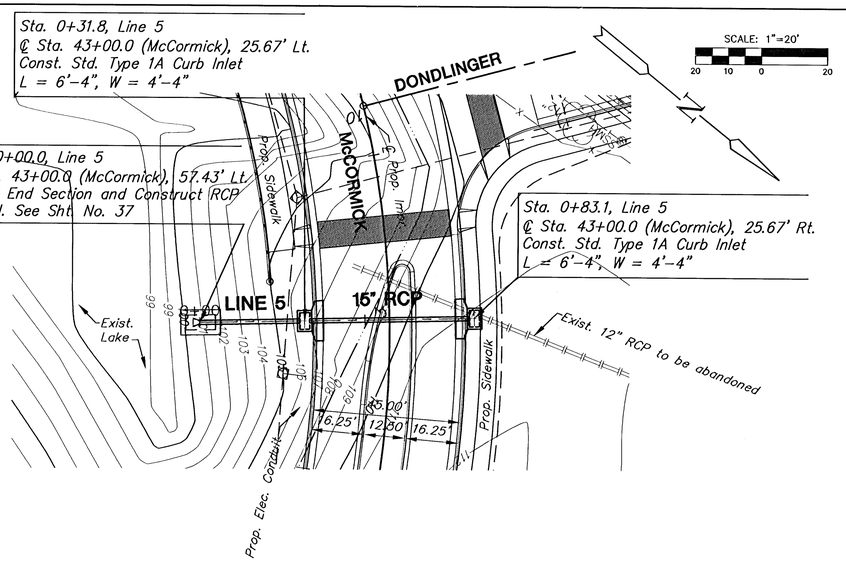


PLAN LINE 5

Sta. 0+23.1, Line 6
℄ Sta. 8+61.0 (Dondlinger), 22.67' Rt.
Const. Std. Type 1A Curb Inlet
L = 6'-4", W = 4'-4"

Sta. 0+00.0, Line 6
℄ Sta. 8+61.0 (Dondlinger), 45.79' Rt.
Install End Section and Construct RCP
Outfall. See Sht. No. 37

Sta. 0+68.9, Line 6
℄ Sta. 8+61.0 (Dondlinger), 22.67' Lt.
Const. Std. Type 1A Curb Inlet
L = 6'-4", W = 5'-4"


Sta. 1+21.6, Line 6
℄ Sta. 8+86.37 (Dondlinger), 68.87' Lt.
Const. Std. Type 1A Curb Inlet
L = 6'-4", W = 5'-4"

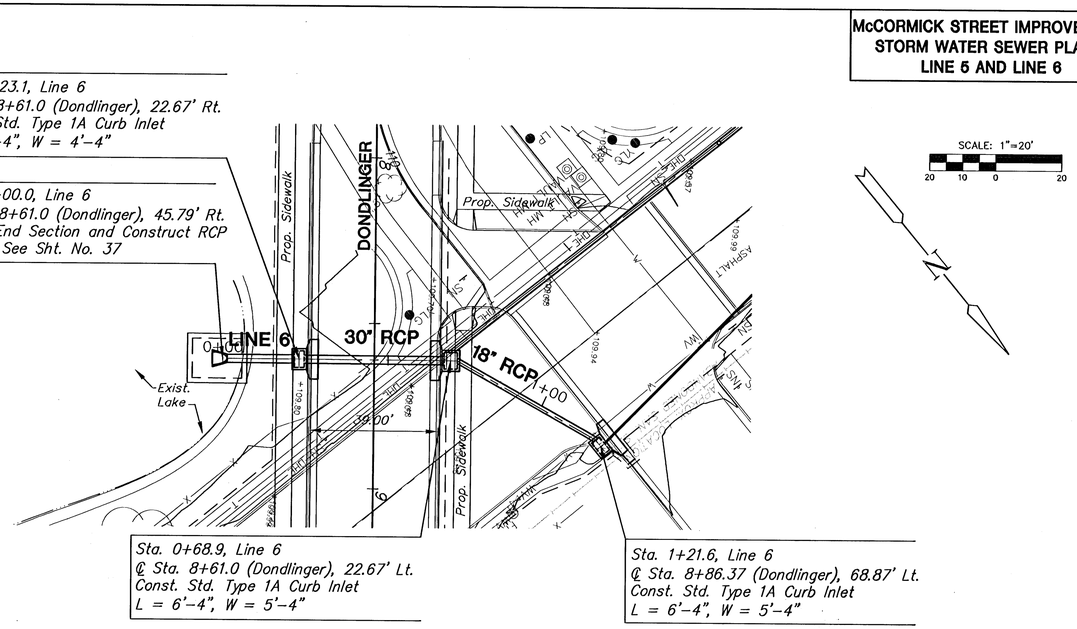

PLAN LINE 6


PROFILE LINE 5

SCALE: HORIZ. 1"=20'
SCALE: VERT. 1"=5'

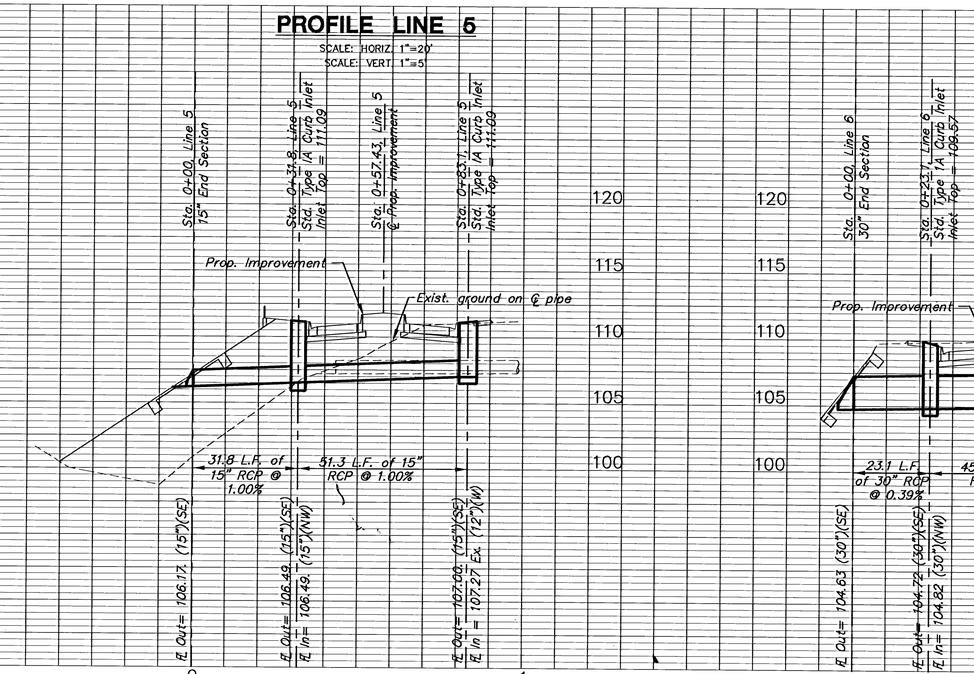

PROFILE LINE 6

SCALE: HORIZ. 1"=20'
SCALE: VERT. 1"=5'

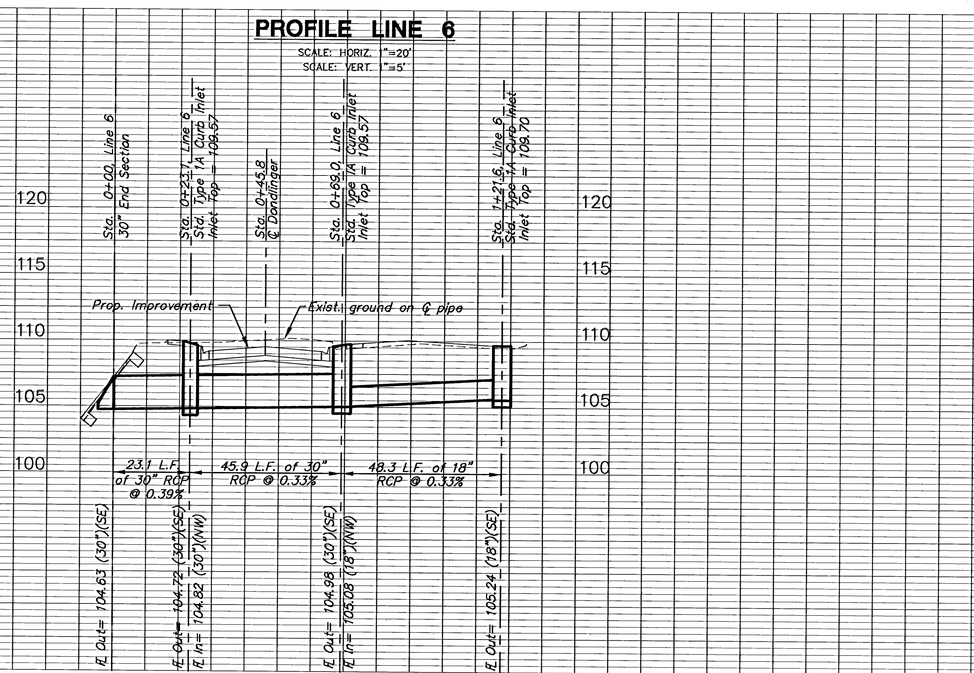

k:\Civil\03245\dwg\SWS\03245004.dwg 1/21/2005 1:35:15 PM CST