

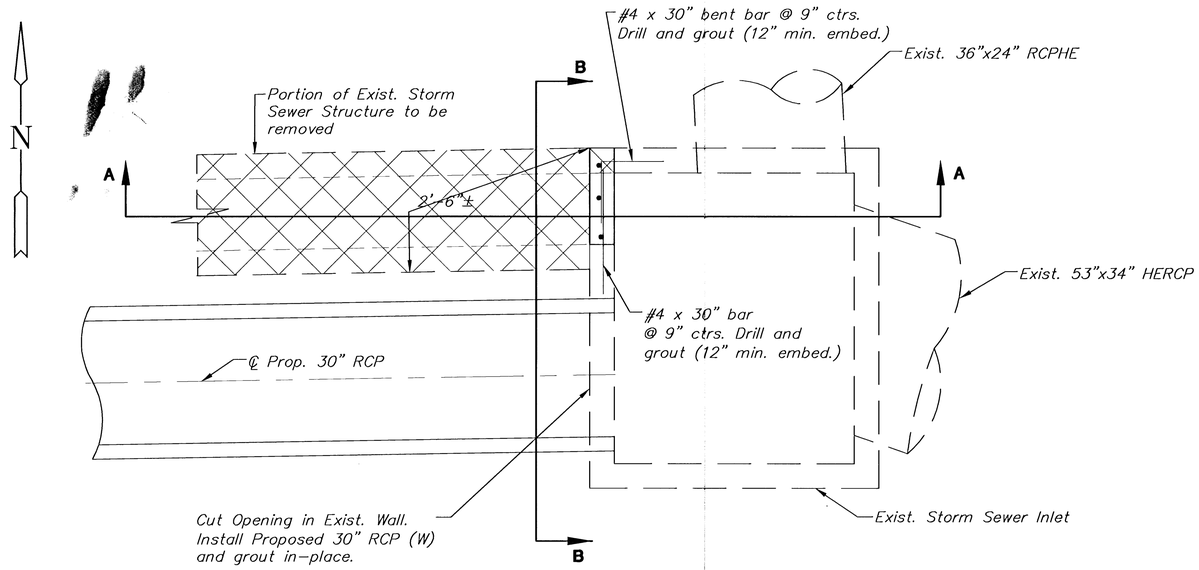



INLET RETROFIT PLAN

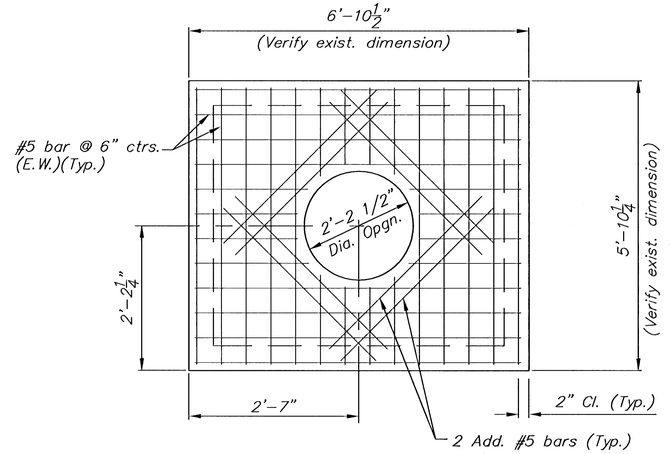

FLAT CONCRETE SLAB PLAN

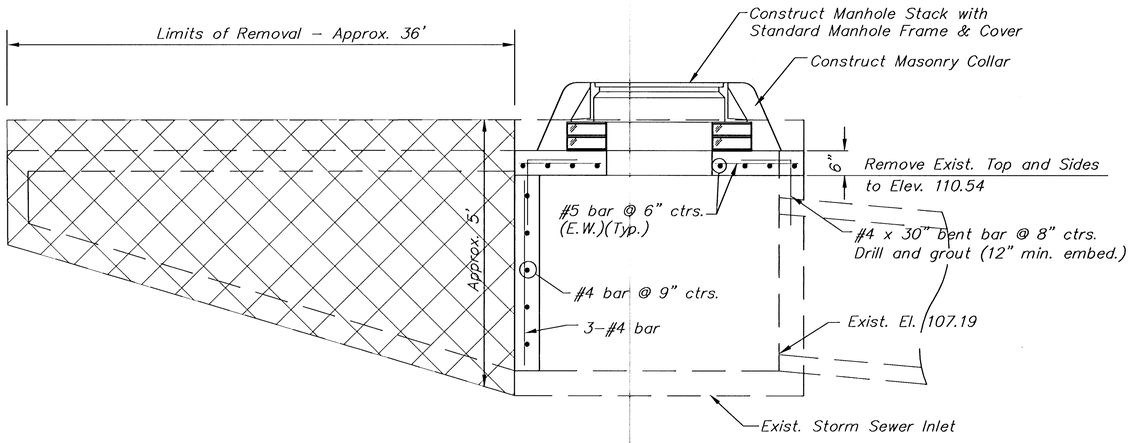

SECTION A-A

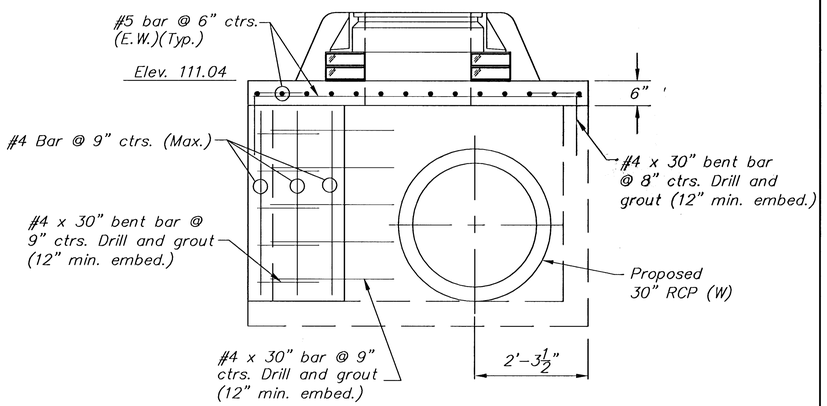

SECTION B-B

MKEC ENGINEERING CONSULTANTS
411 N. WEBB ROAD
WICHITA, KS. 67206
316 - 684 - 9600

McCORMICK AVENUE STREET IMPROVEMENTS
PROJECT NAME

MANHOLE RETROFIT DETAIL
STA. 28+02.90, 62.89' Rt.
SHEET TITLE

JRA	DPG	JRA
DESIGN BY:	DRAWN BY:	CHECKED BY:
AUGUST 2005	03245	32 / 111
DATE	JOB NO.	SHEET/OF

J:\Civil\03245\dwg\SWS\03245DD1.DWG 1/18/2005 11:28:38 AM CST