
McCORMICK STREET
SHERIDAN TO K-42
CROSS SECTIONS

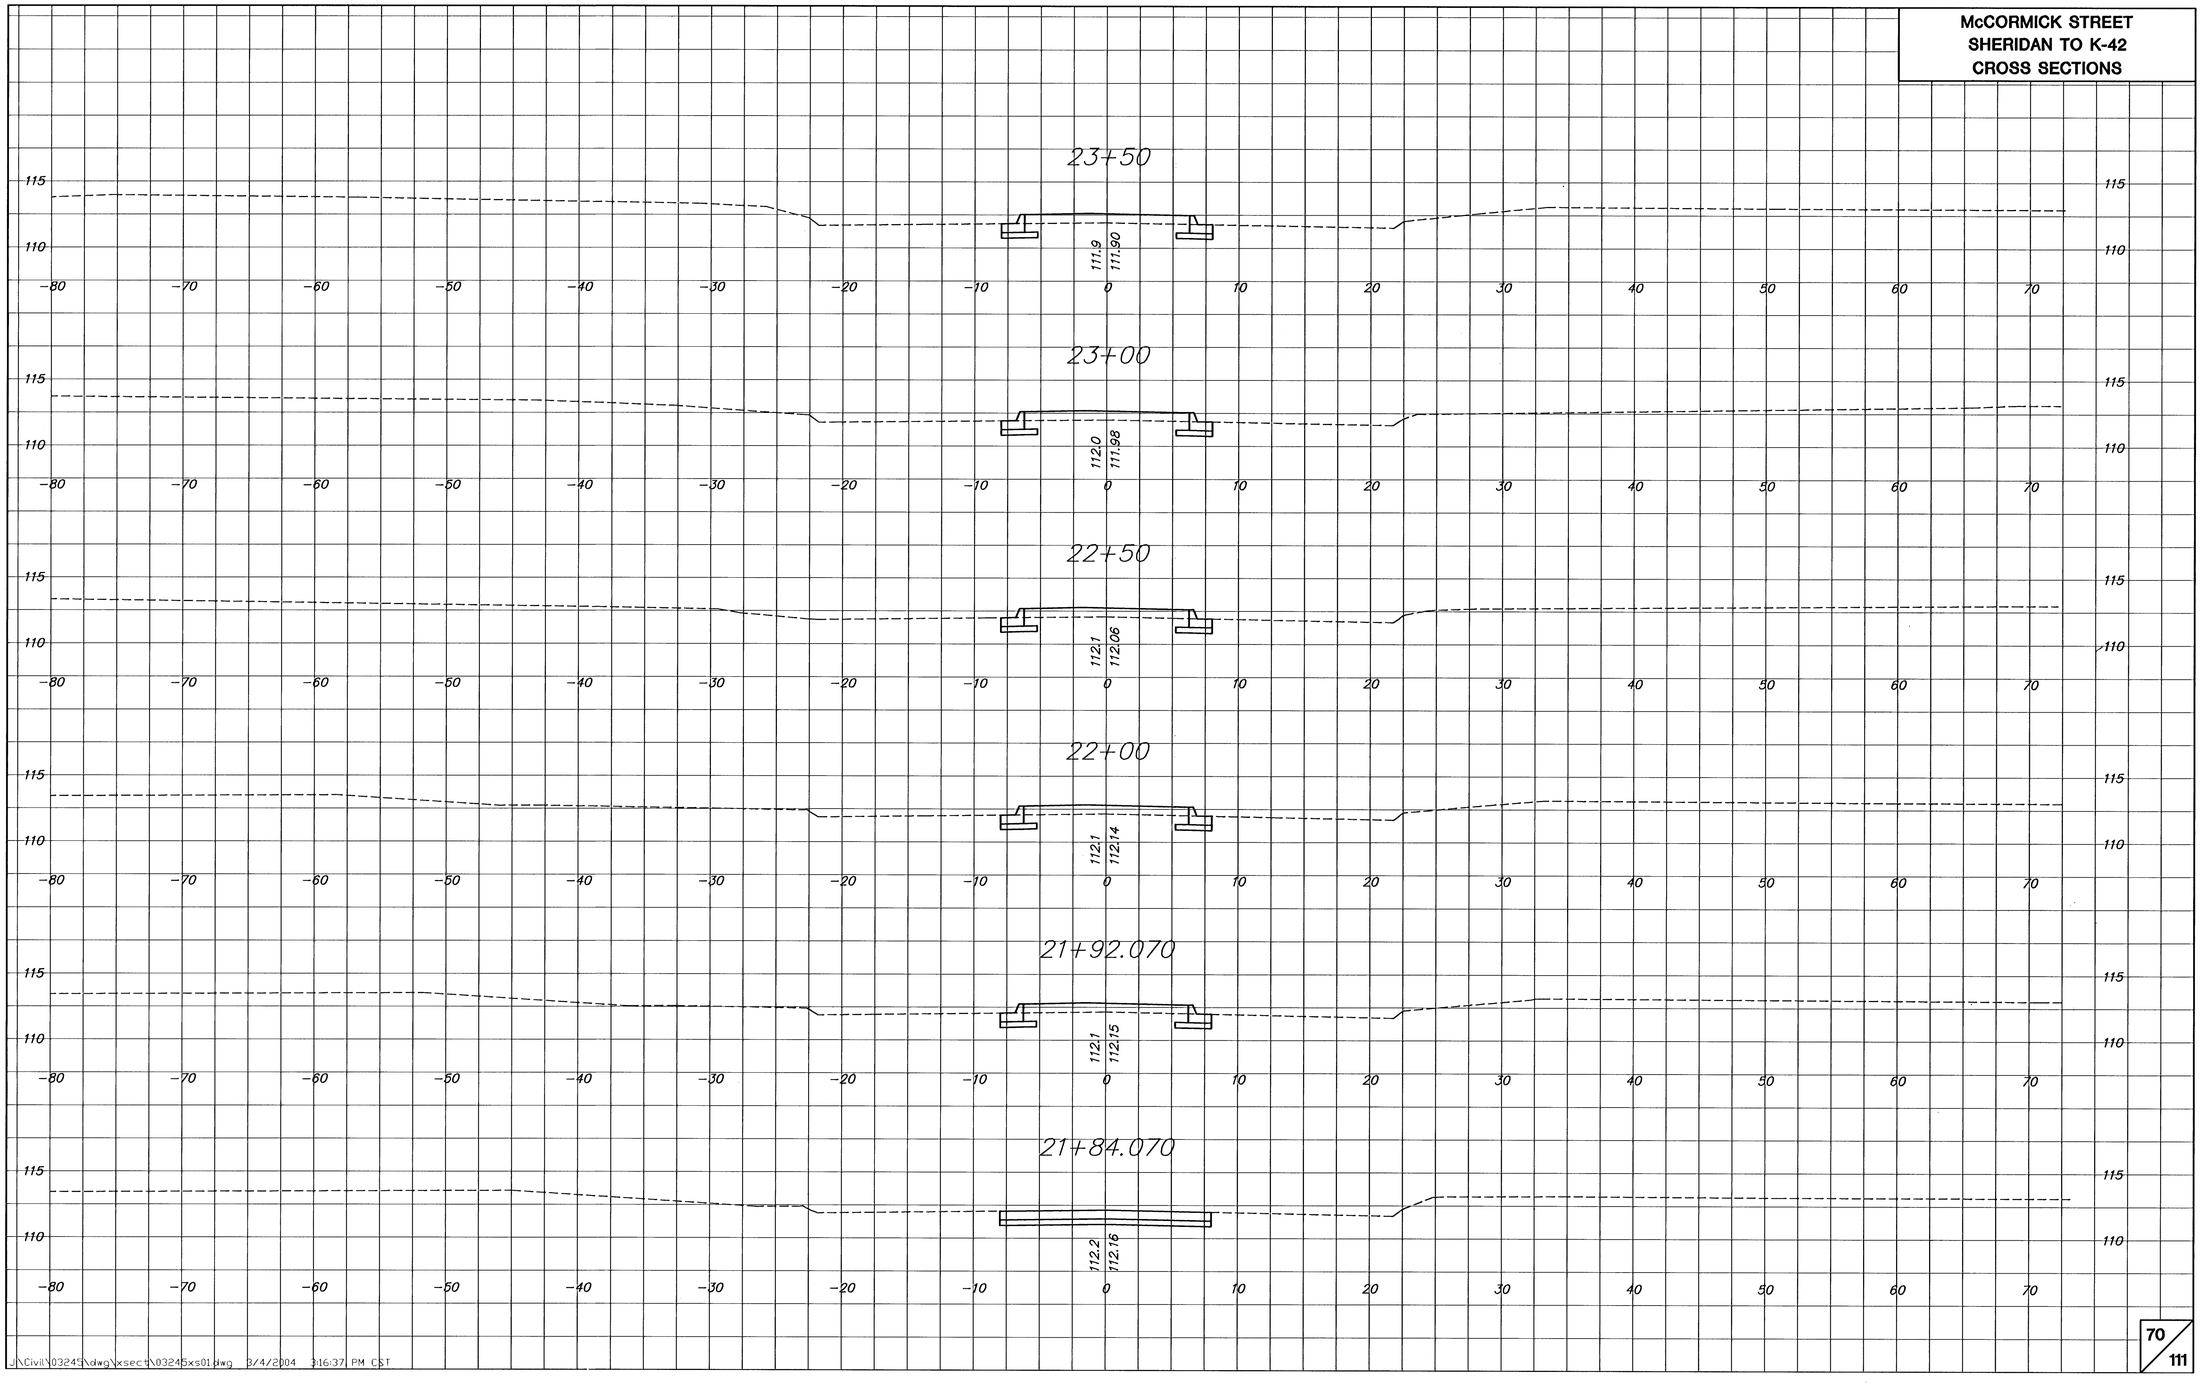

J:\Civil\03245\dwg\xsect\03245xs01.dwg 3/4/2004 3:16:37 PM CST