
McCORMICK STREET
SHERIDAN TO K-42
CROSS SECTIONS

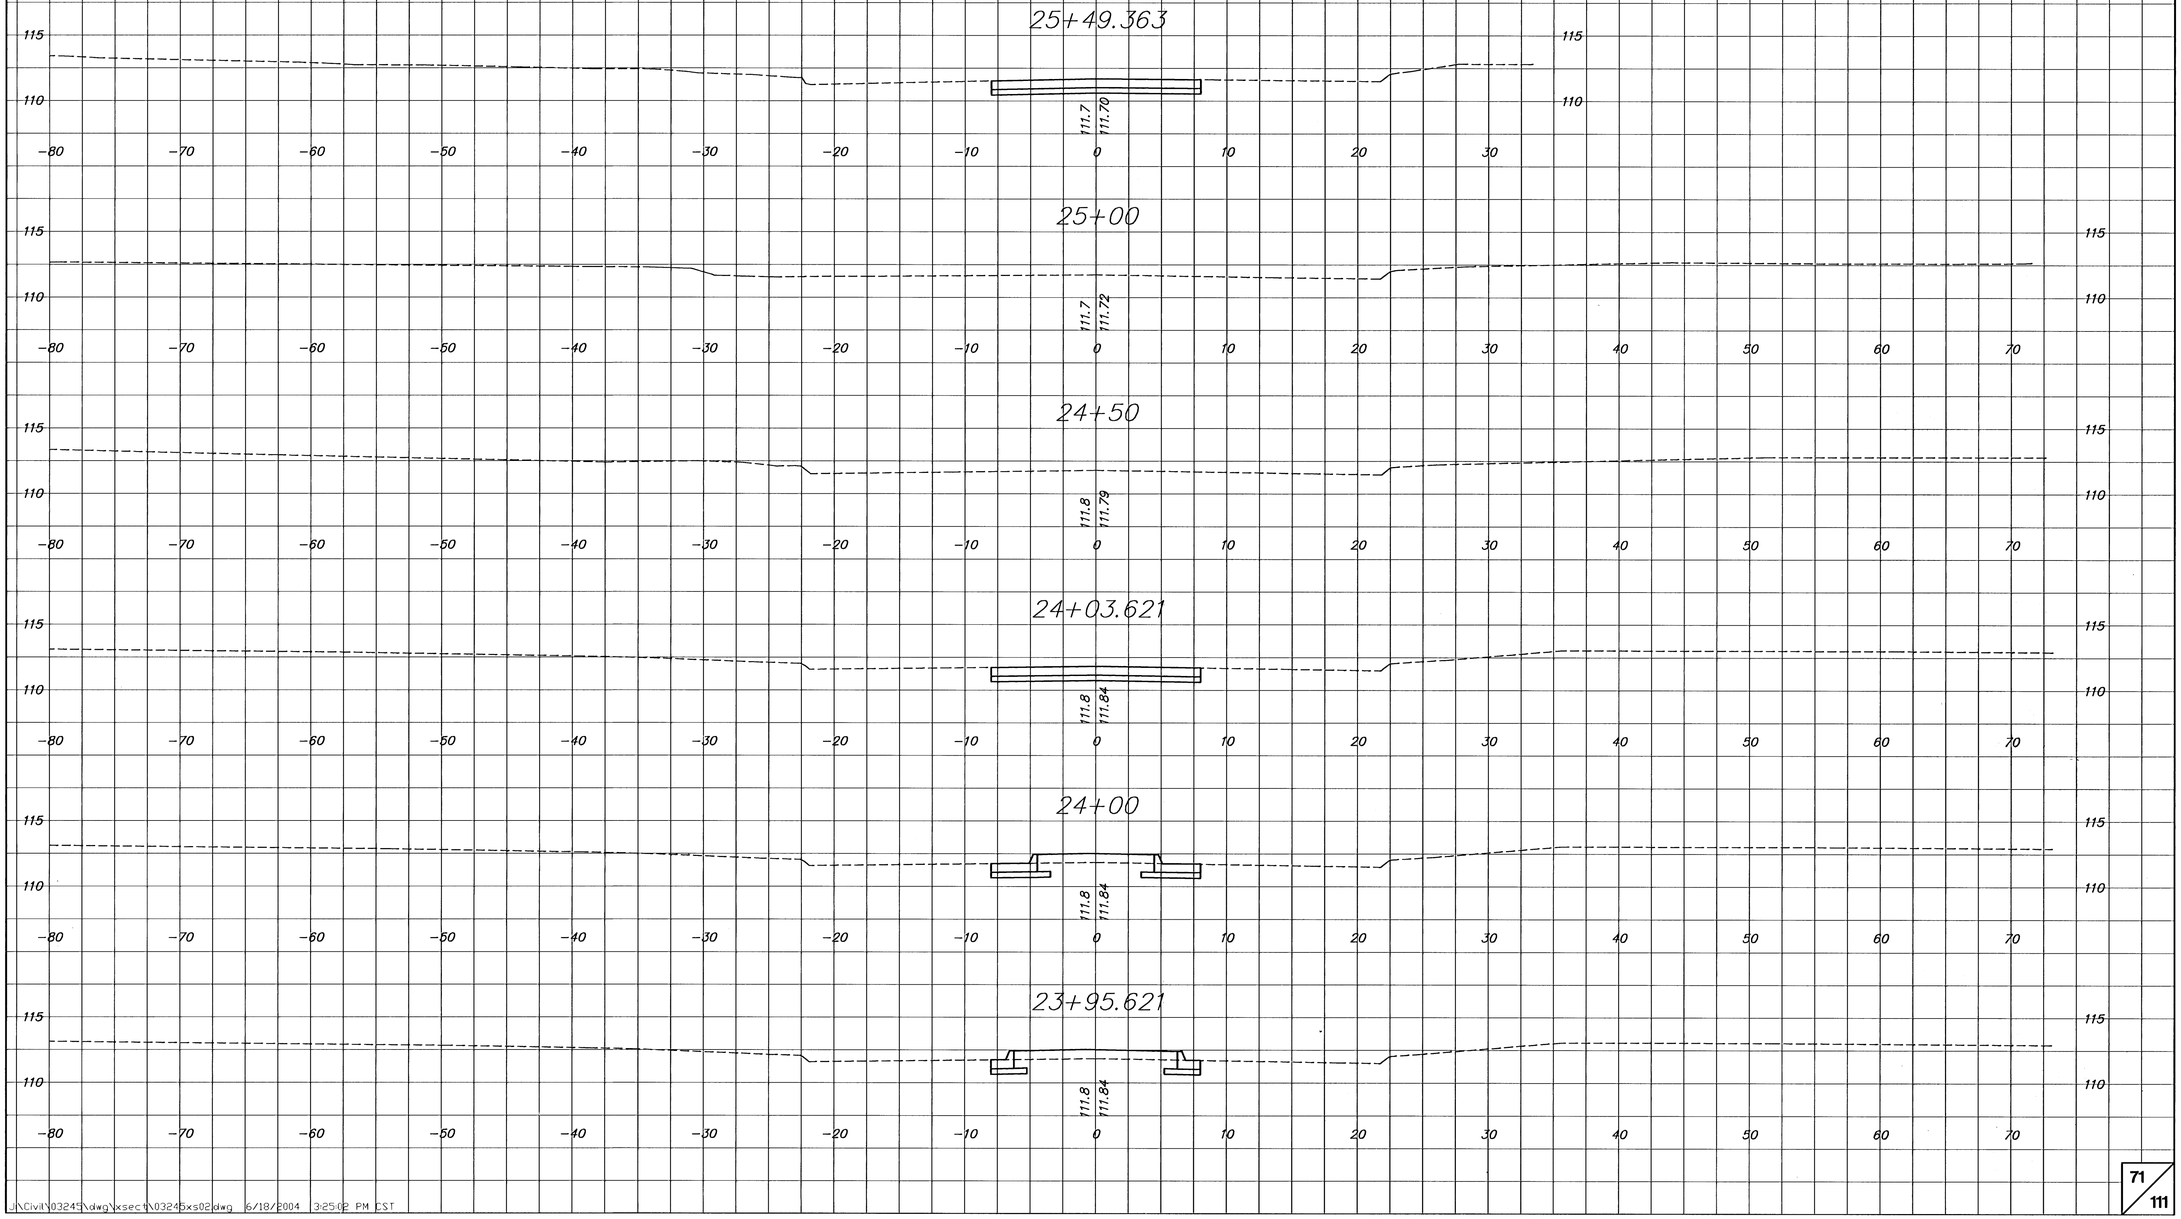

J:\Civil\03245\dwg\xsect\03245xs02.dwg 6/18/2004 3:25:02 PM CST