
# McCORMICK STREET
# SHERIDAN TO K-42
# CROSS SECTIONS

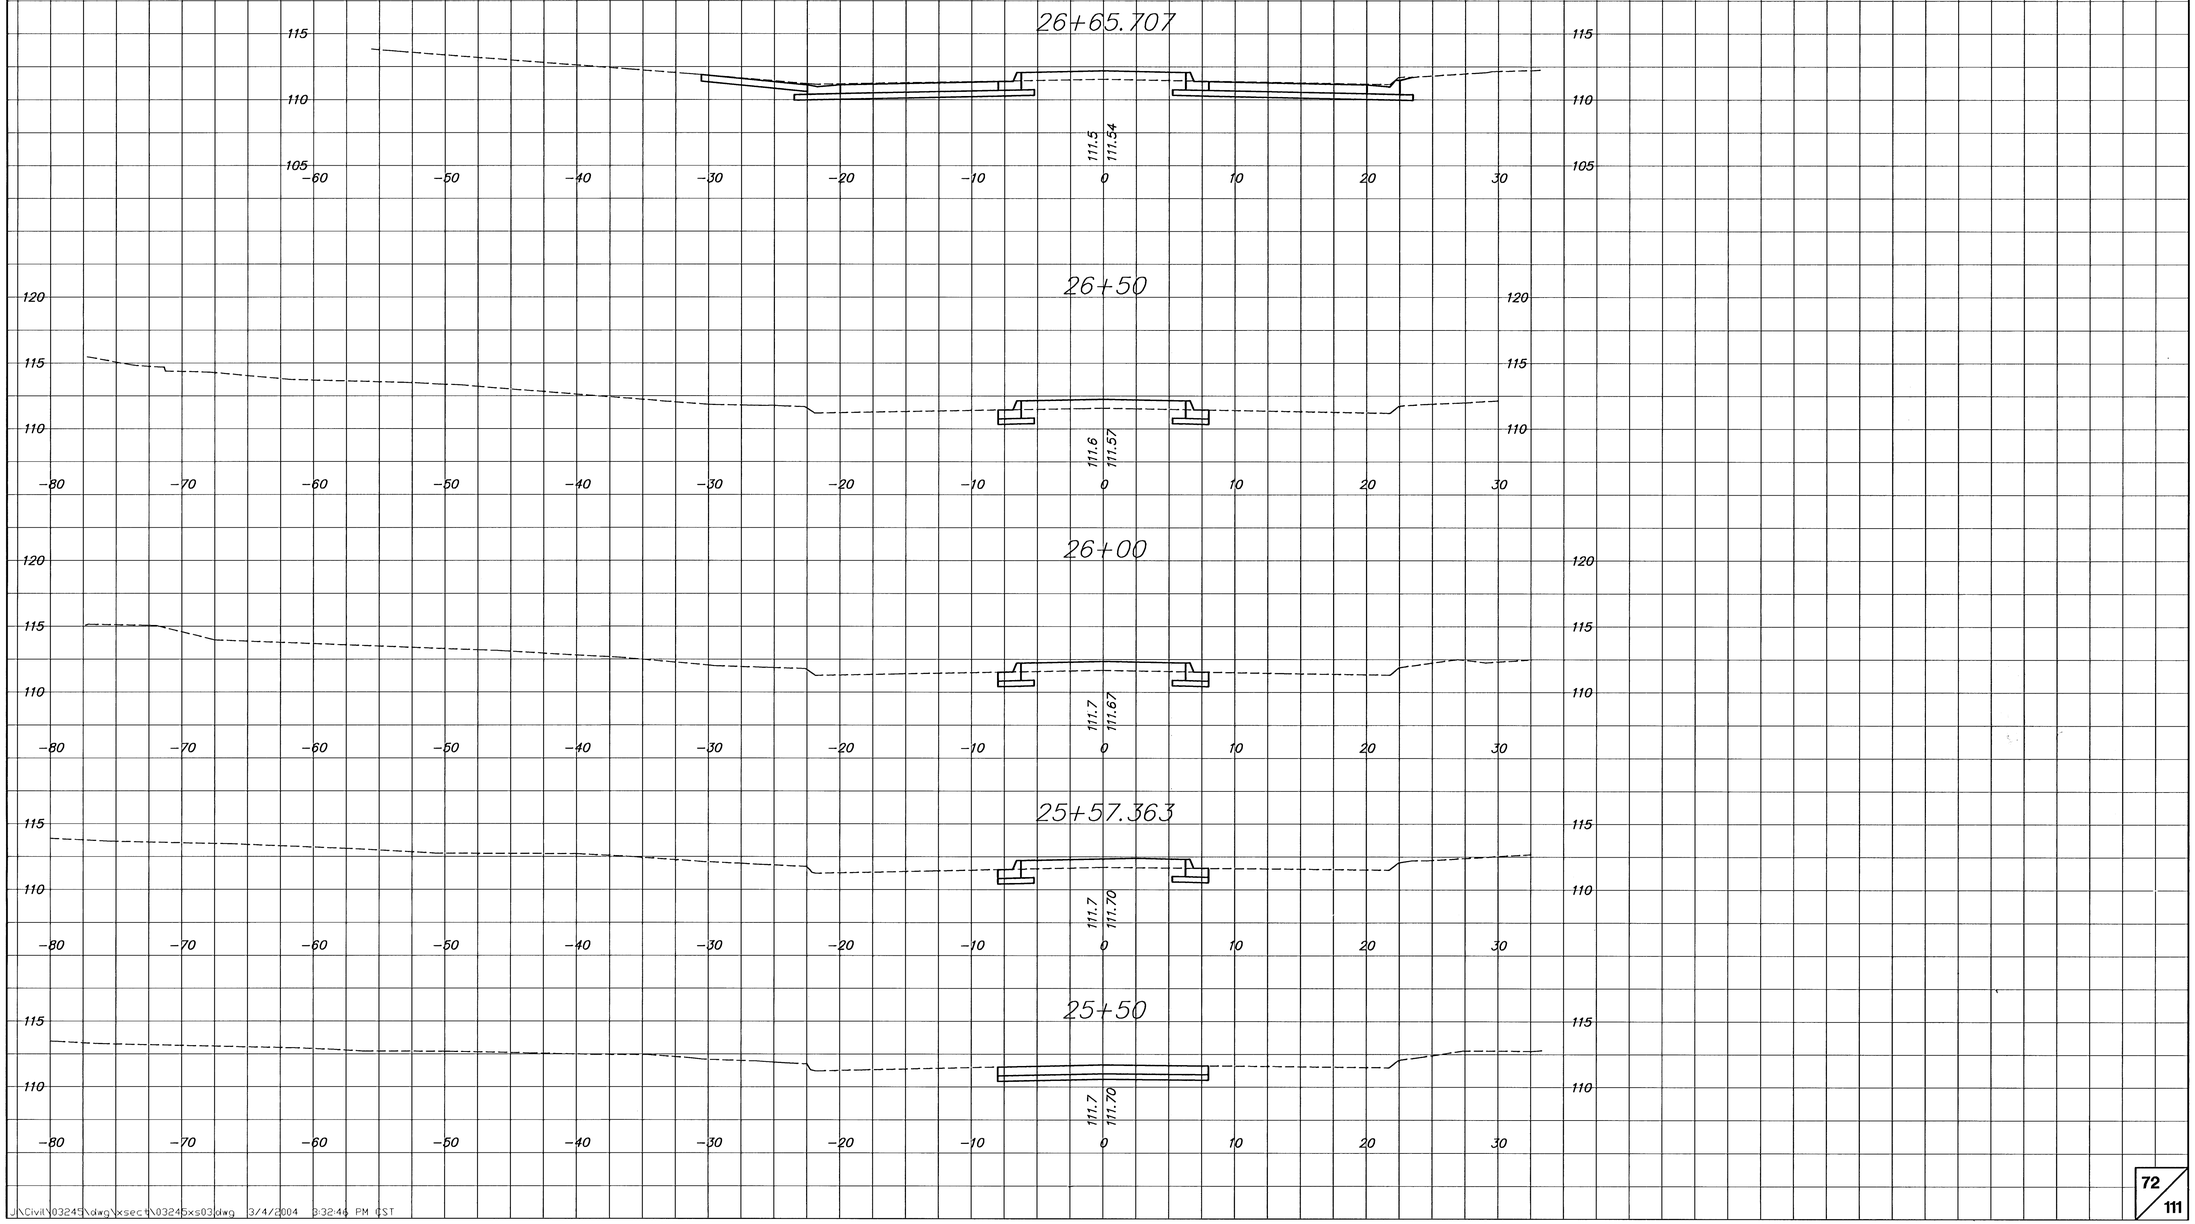


J:\Civil\03245\dwg\xsect\03245xs03.dwg 3/4/2004 3:32:46 PM CST