
McCORMICK STREET
SHERIDAN TO K-42
CROSS SECTIONS

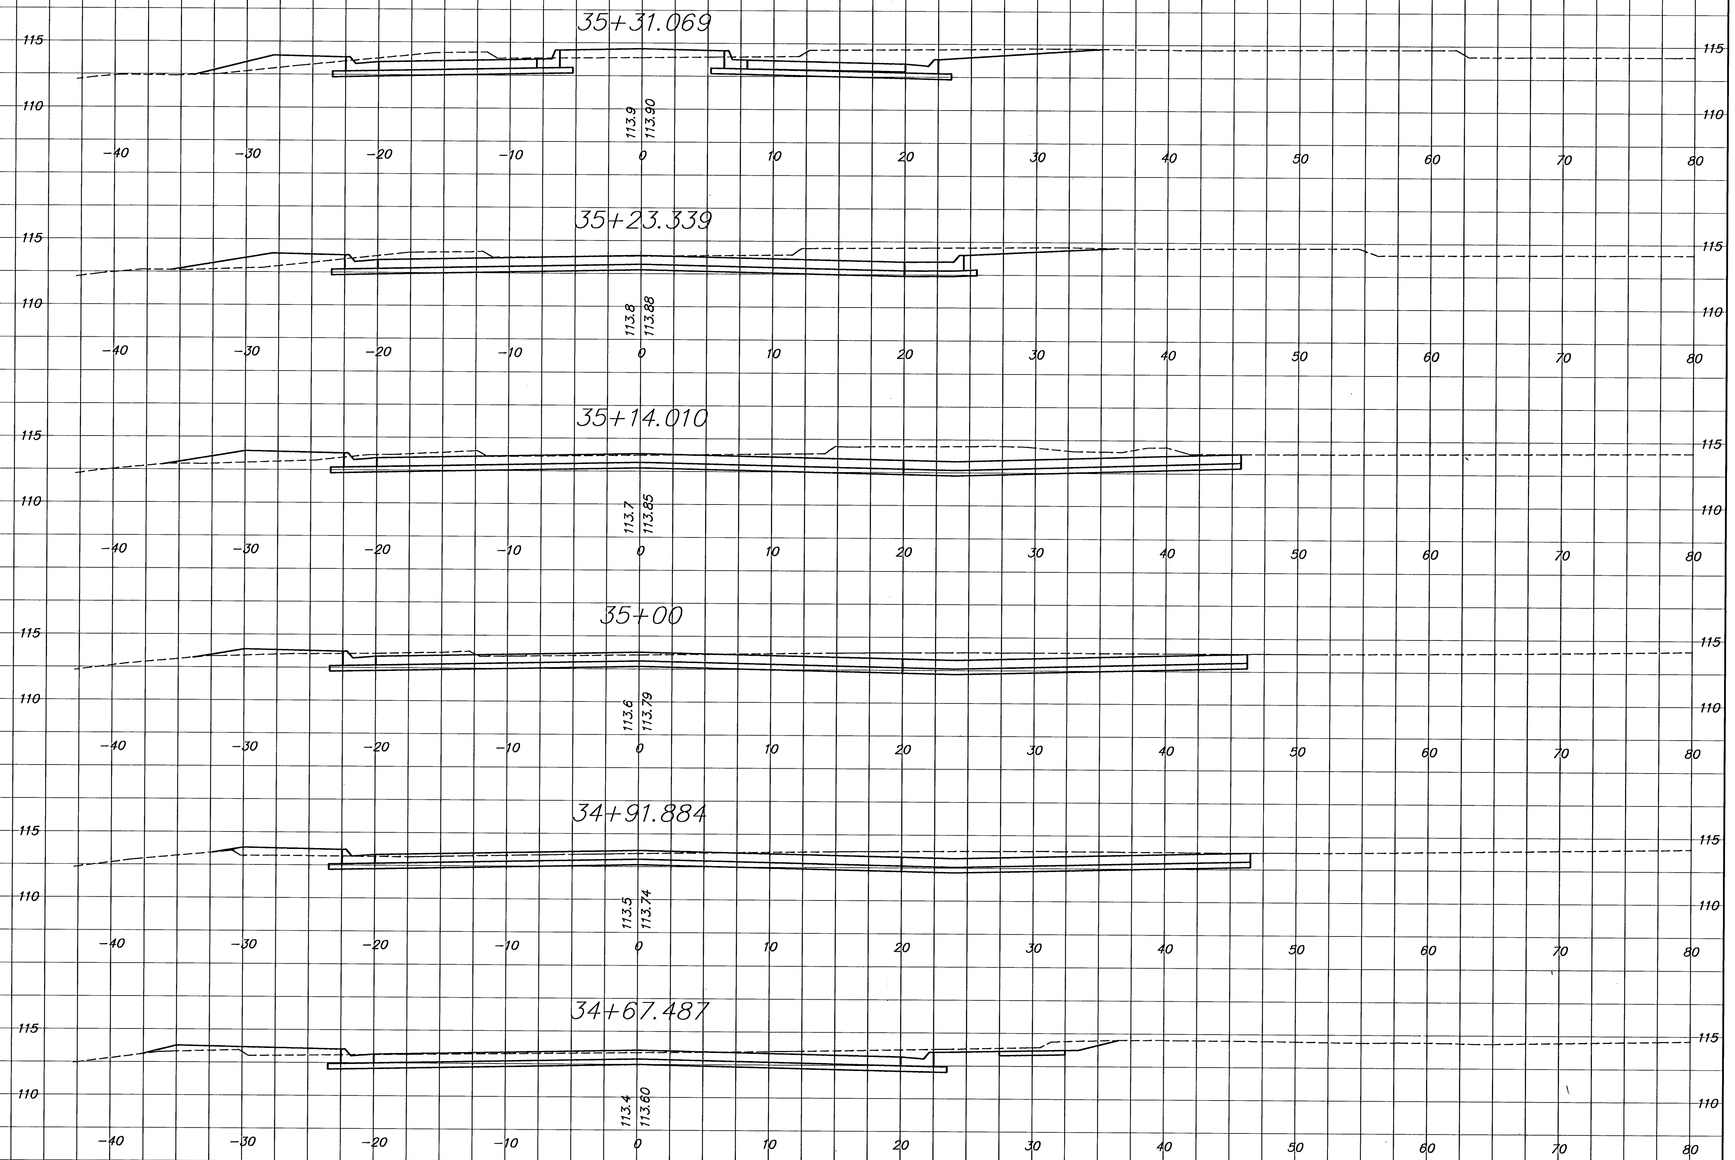

J:\Civil\03245\dwg\xsect\03245xs13.dwg 3/1/2004 3:20:11 PM CST