
McCORMICK STREET
SHERIDAN TO K-42
CROSS SECTIONS

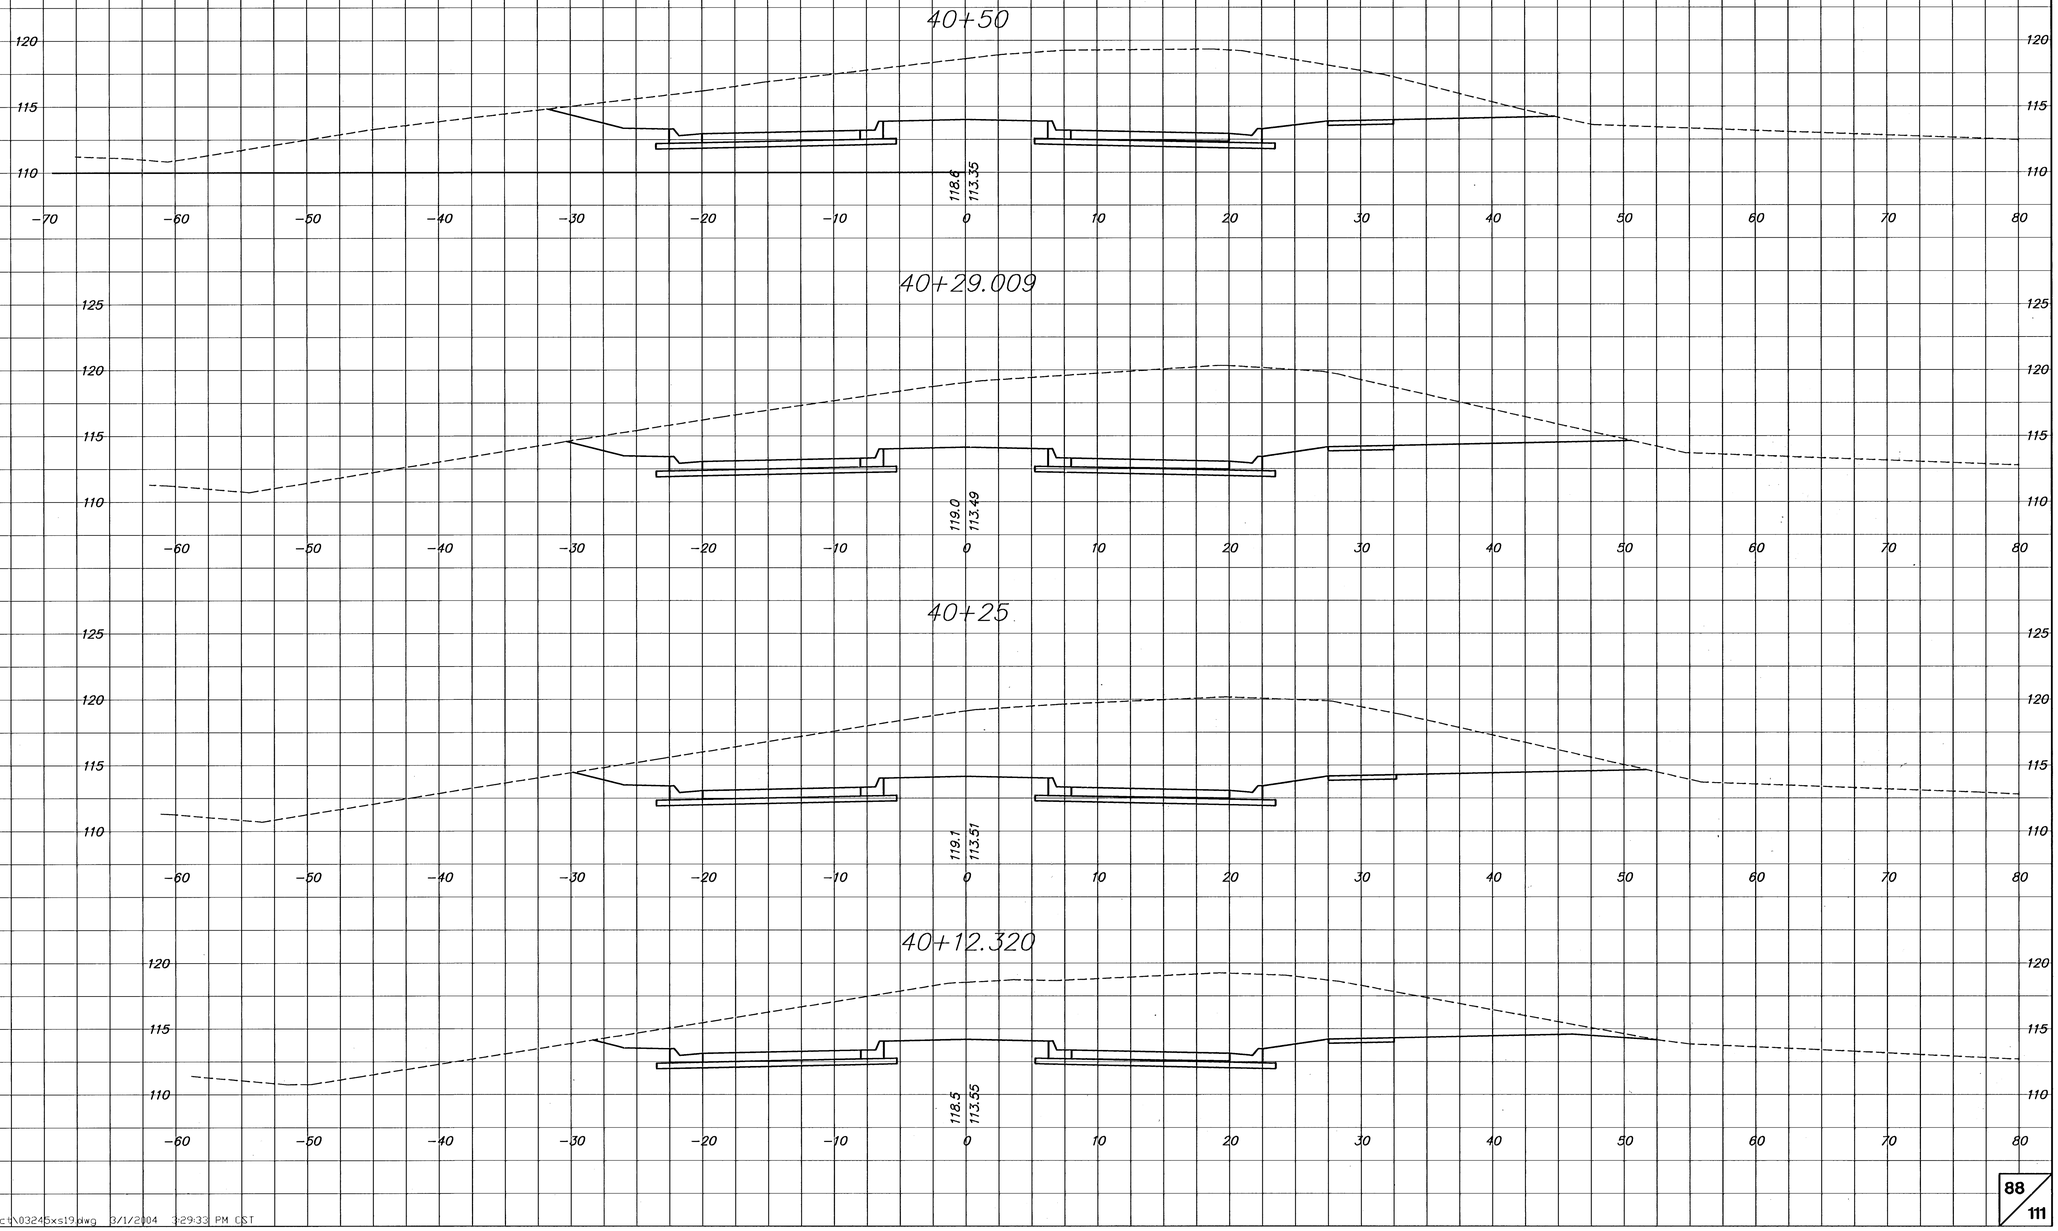

J:\Civil\03245\dwg\xsect\03245xs19.dwg 3/1/2004 3:29:33 PM CST