

McCORMICK STREET
SHERIDAN TO K-42
CROSS SECTIONS

42+75

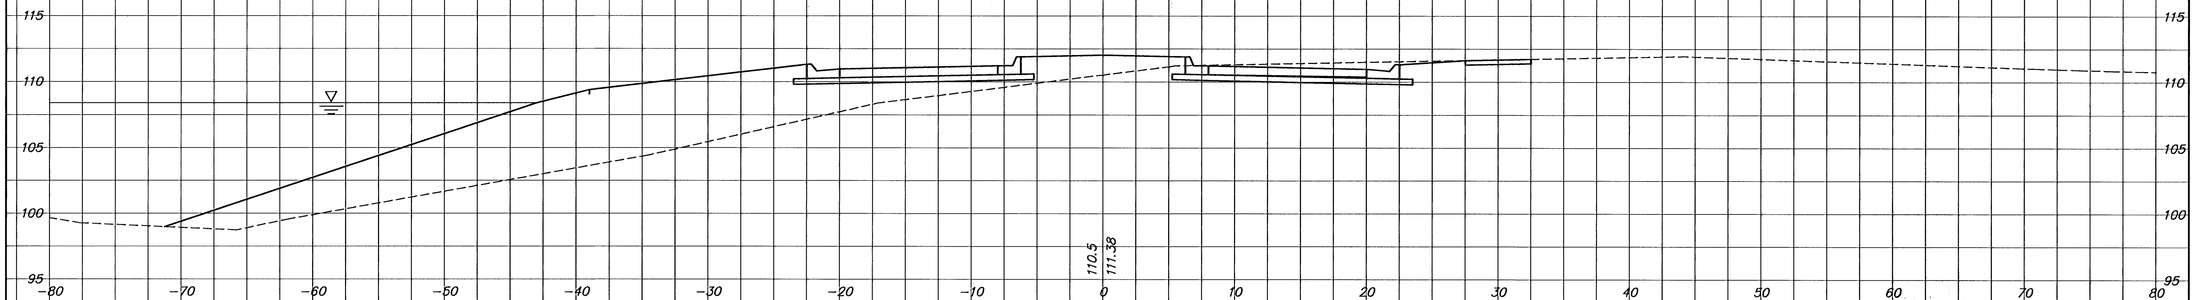

42+50

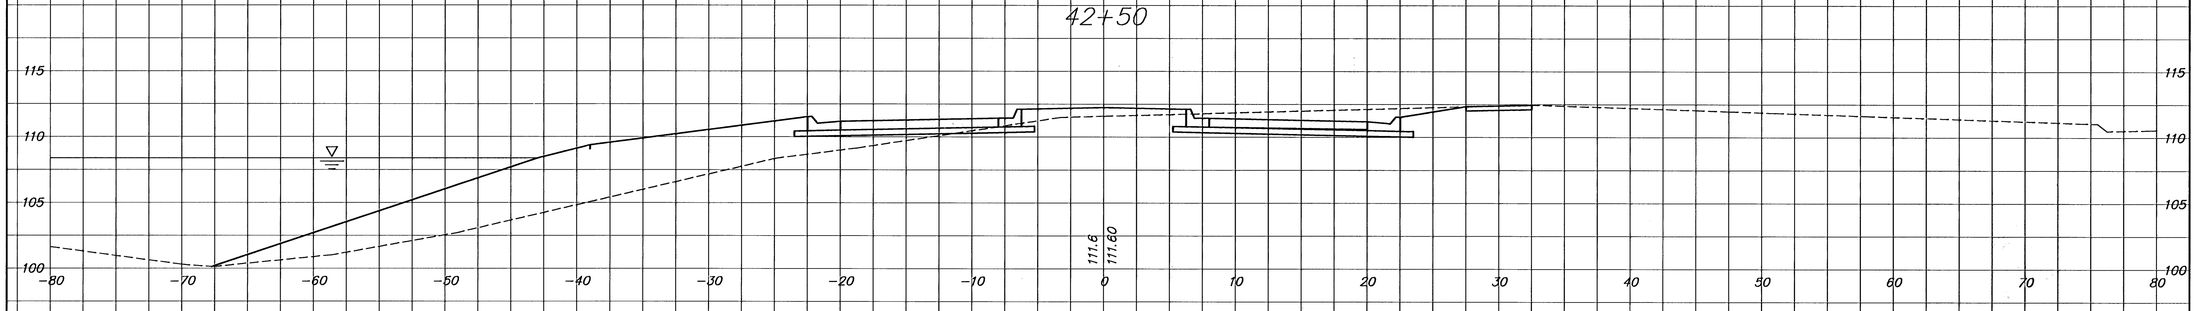

42+47.363

