

McCORMICK STREET
SHERIDAN TO K-42
CROSS SECTIONS

44+50

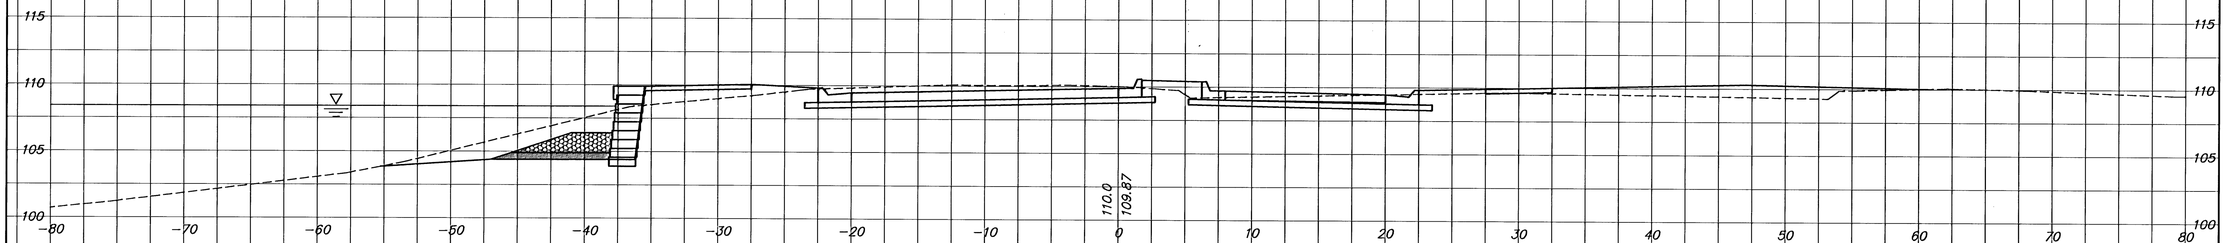

44+25

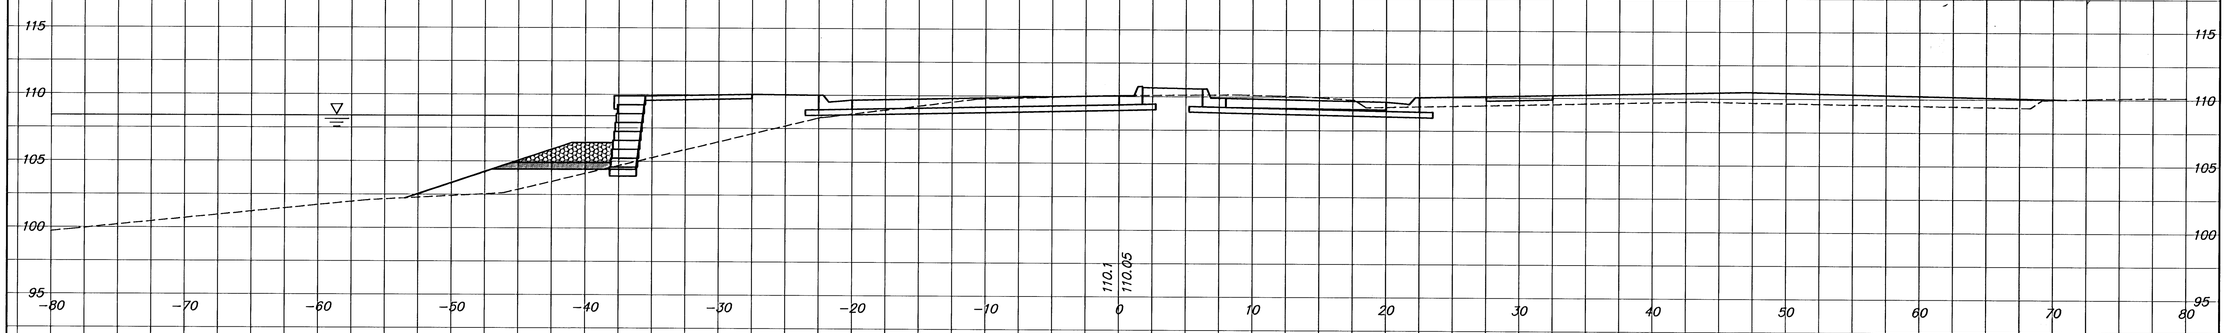

44+08.762

